2003 INTERNATIONAL RESIDENTIAL CODE
2003 INTERNATIONAL PLUMBING CODE
2005 NATIONAL ELECTRICAL CODE

PAGE 1 - COVER SHEET
PAGE 2 - LAYOUT PLAN
PAGE 3 - PLUMBING
PAGE 4 - ALT. PLUMBING PLAN
PAGE 5 - ELECTRICAL PLAN
PAGE 6 - PLOT PLAN

REHABILITATION

1101 N. CENTER AVENUE

COVER SHEET

NO.	DESCRIPTION	BY	DATE

SHEET TITLE: BATHROOM ADDITION

PROJECT DESCRIPTION: Existing

DRAWINGS PROVIDED BY:
City of Casa Grande
510 E Florence Blvd.
Casa Grande, Arizona 85122
520 421 8600

DATE: 3/12/2014

SCALE: NOT TO SCALE

SHEET: PAGE 1

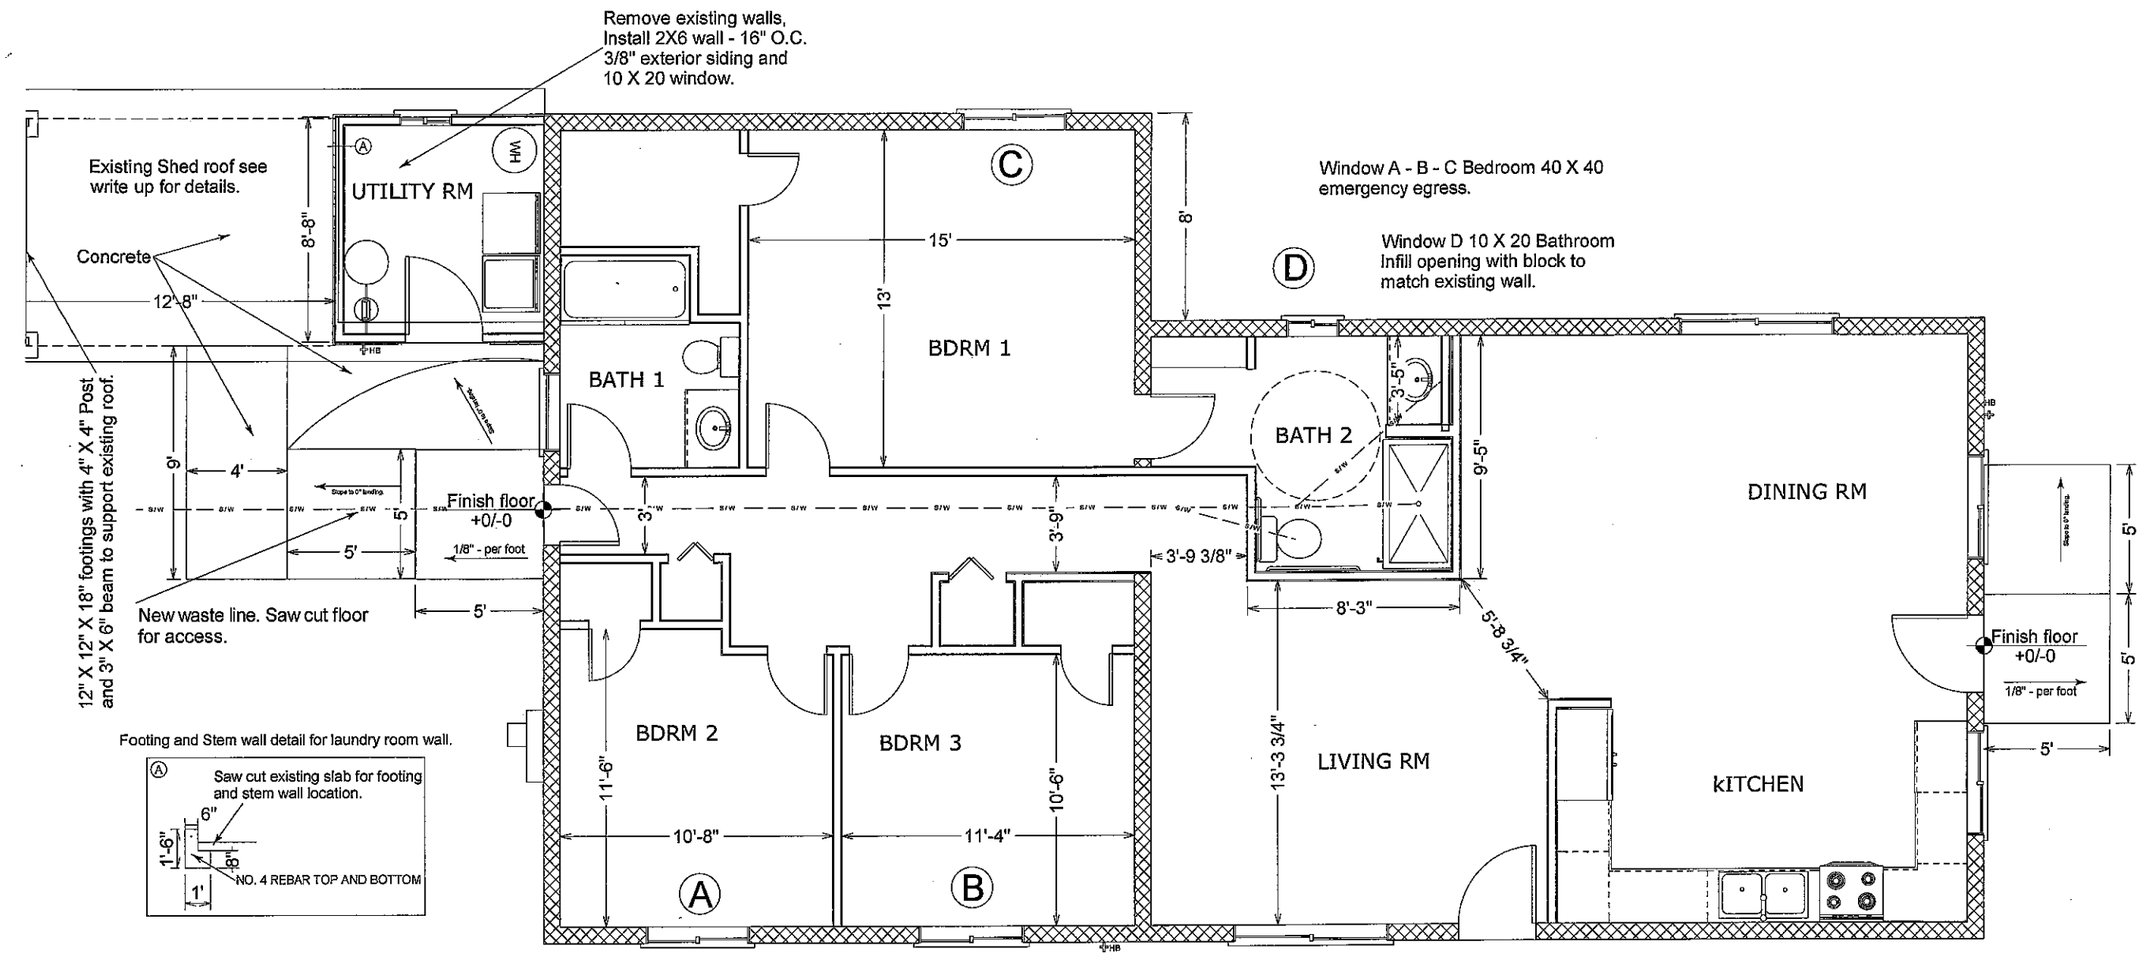

1st Floor

LAYOUT PLAN

NO.	DESCRIPTION	BY	DATE

SHEET TITLE: BATHROOM ADDITION

PROJECT DESCRIPTION: Existing

DRAWINGS PROVIDED BY: City of Casa Grande
510 E Florence Blvd.
Casa Grande, Arizona 85122
520 421 8600 -

DATE: 3/3/2014

SCALE: NOT TO SCALE

SHEET: PAGE 2

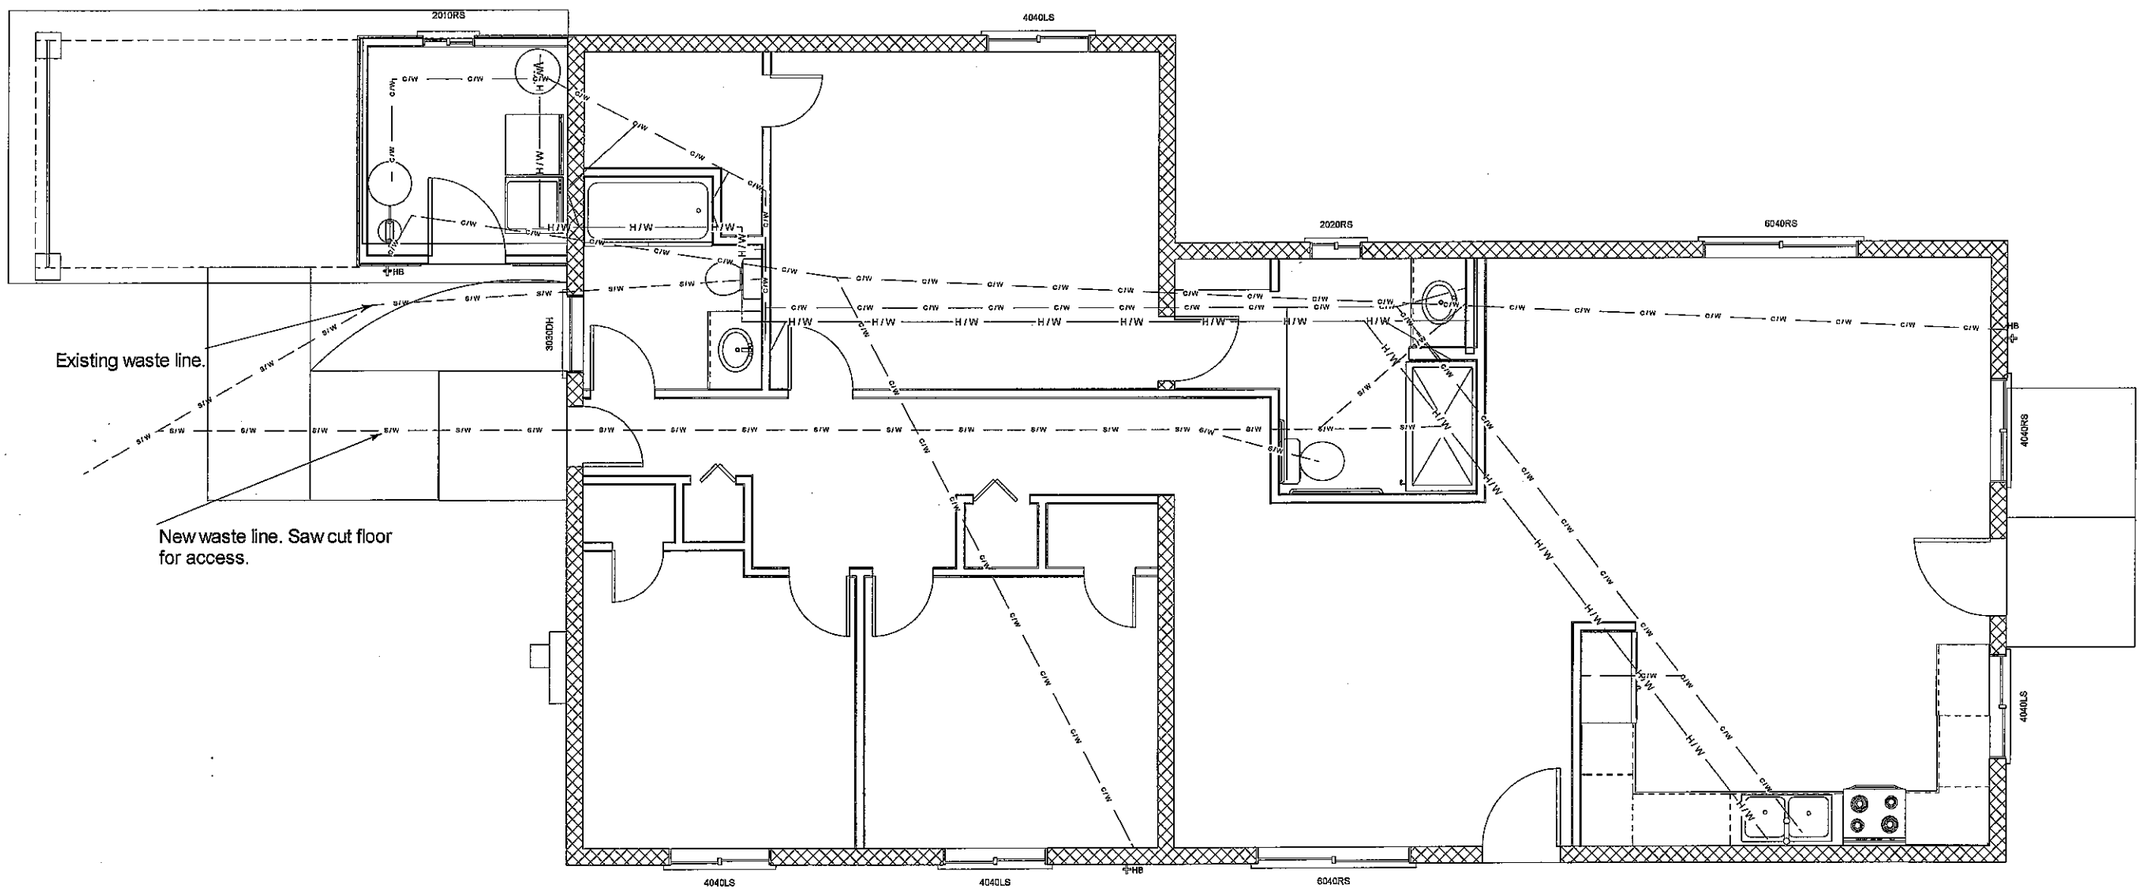

1st Floor

PLUMBING PLAN

NO.	DESCRIPTION	BY	DATE

SHEET TITLE: BATHROOM ADDITION

PROJECT DESCRIPTION: Existing

DRAWINGS PROVIDED BY: City of Casa Grande
510 E Florence Blvd.
Casa Grande, Arizona 85122
520 421 8600 -

DATE: 3/3/2014

SCALE: NOT TO SCALE

SHEET: PAGE 3

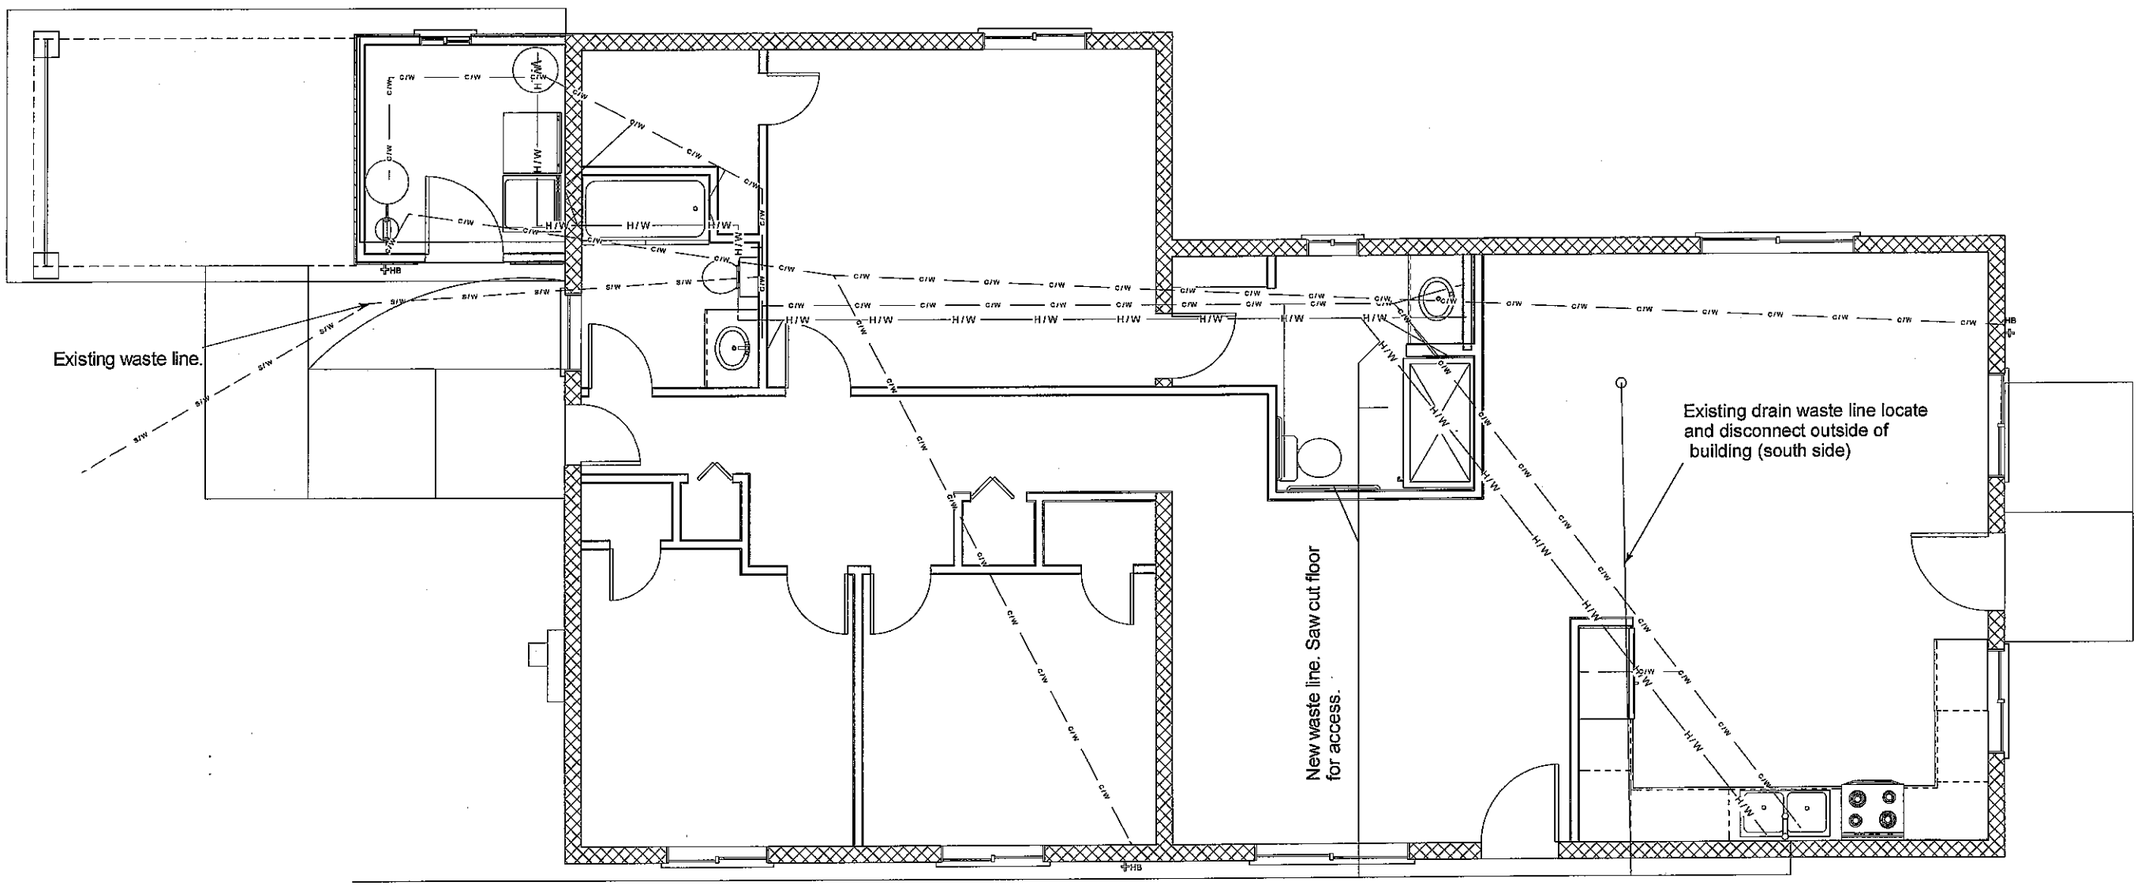

1st Floor

Alt. Plumbing Plan

NO.	DESCRIPTION	BY	DATE

SHEET TITLE: BATHROOM ADDITION

PROJECT DESCRIPTION: Existing

DRAWINGS PROVIDED BY: City of Casa Grande
510 E Florence Blvd.
Casa Grande, Arizona 85122
520 421 8600 -

DATE: 3/3/2014

SCALE: NOT TO SCALE

SHEET: PAGE 4

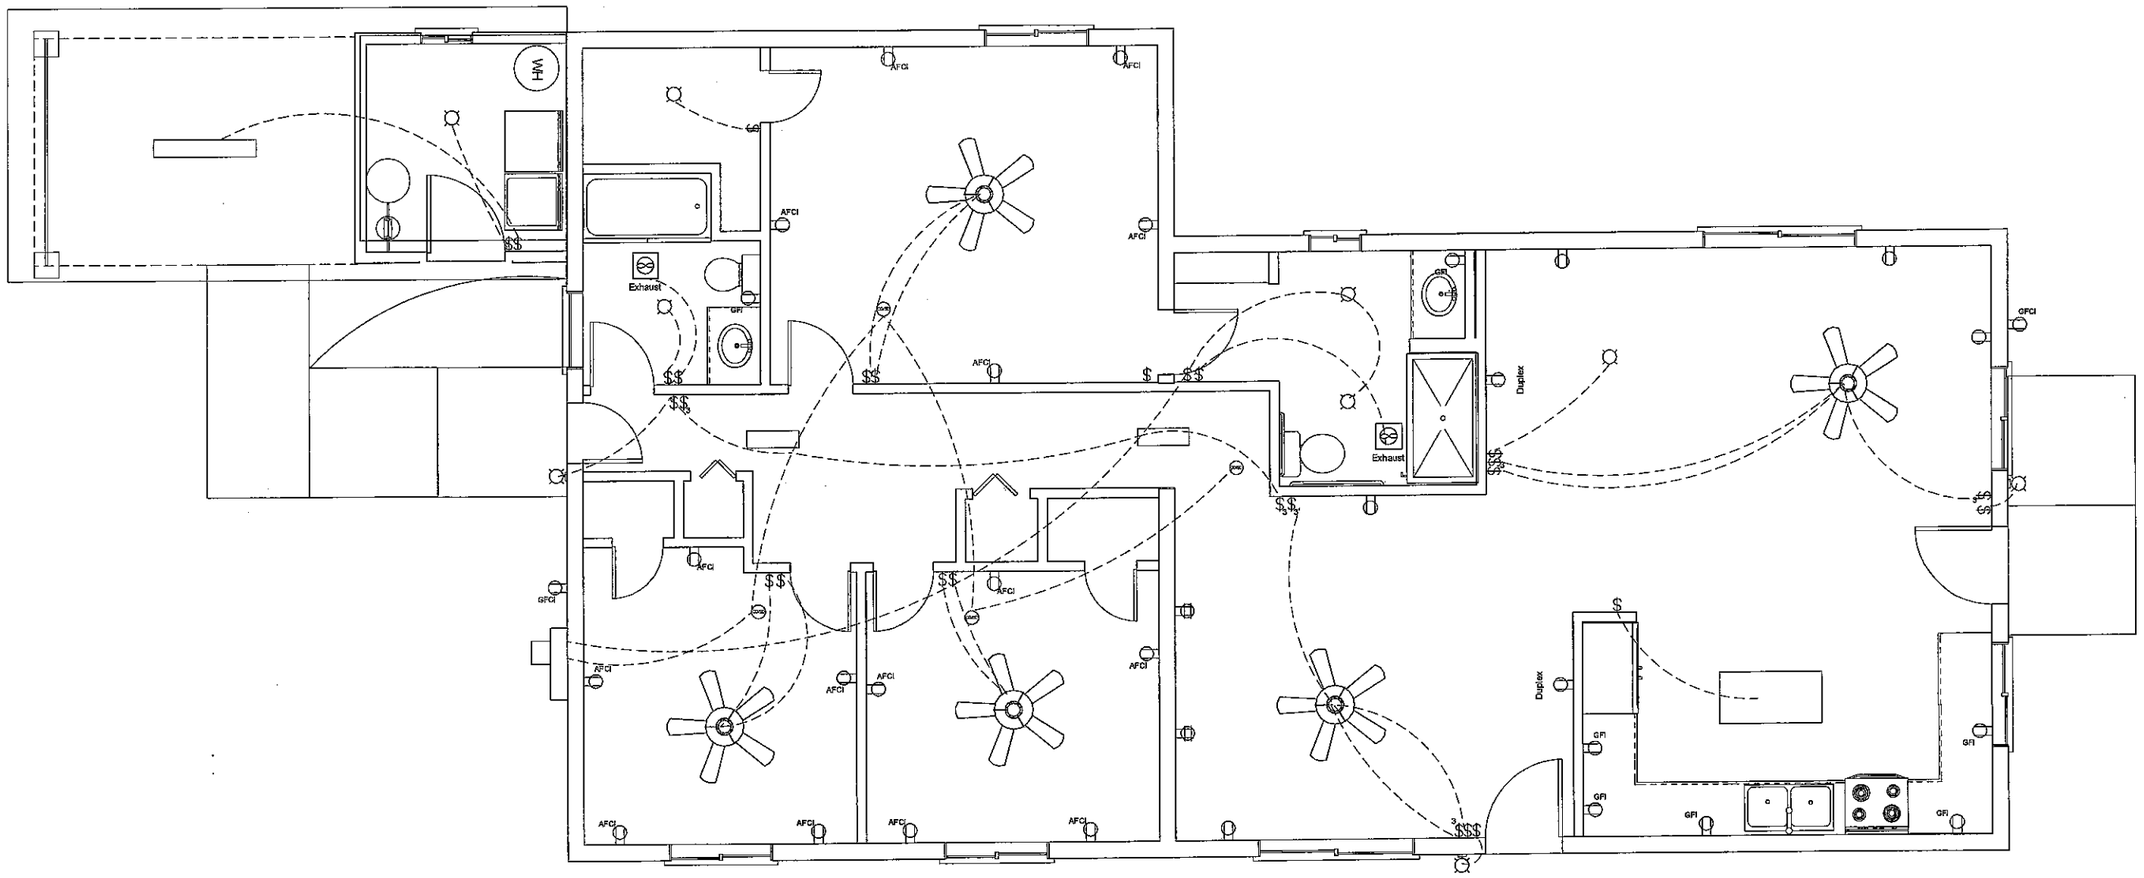

1st Floor

ELECTRICAL PLAN

NO.	DESCRIPTION	BY	DATE

SHEET TITLE: BATHROOM ADDITION

PROJECT DESCRIPTION: Existing

DRAWINGS PROVIDED BY:
City of Casa Grande
510 E Florence Blvd.
Casa Grande, Arizona 85122
520 421 8600 -

DATE: 3/3/2014

SCALE: NOT TO SCALE

SHEET: PAGE 5

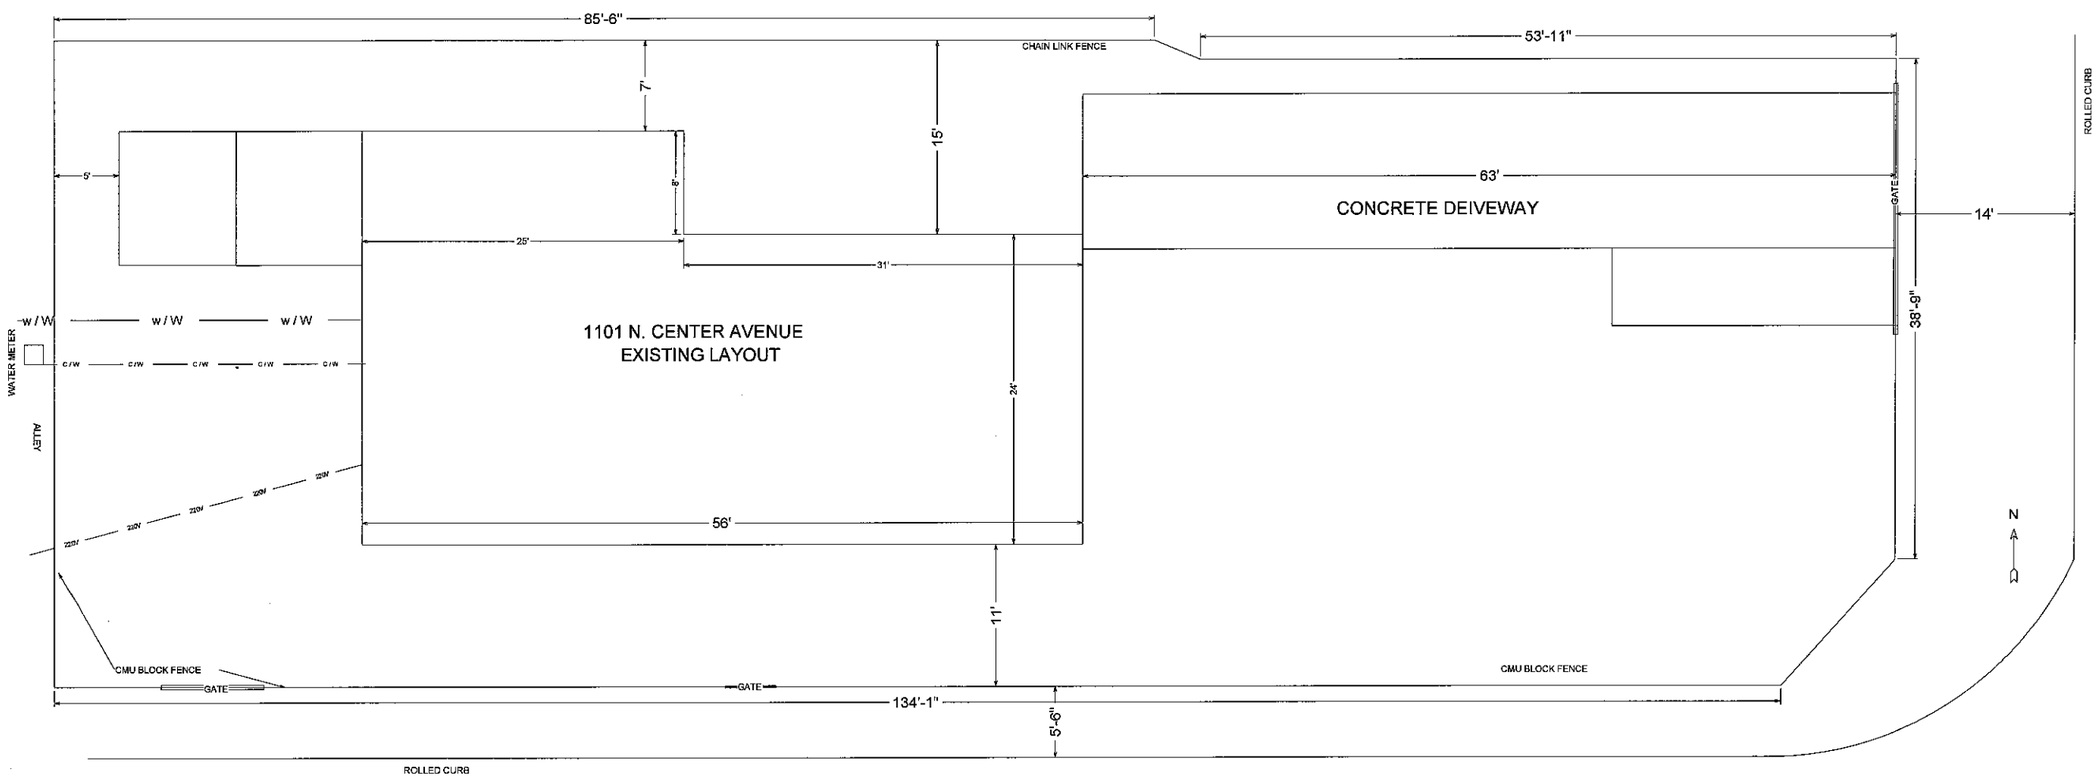

1st Floor

PLOT PLAN

NO.	DESCRIPTION	BY	DATE

SHEET TITLE: BATHROOM ADDITION

PROJECT DESCRIPTION: Existing

DRAWINGS PROVIDED BY:
City of Casa Grande
510 E Florence Blvd.
Casa Grande, Arizona 85122
520 421 8600

DATE: 3/12/2014

SCALE: NOT TO SCALE

SHEET: PAGE 6