2003 INTERNATIONA RESIDENTIAL CODE

2005 NATIONAL ELECTRICAL CODE

PAGE 1	- COVER
PAGE 2	- FLOOR PLAN
PAGE 3	- FLOOR PLAN W/DIMENSIONS
PAGE 4	- PLUMBING PLAN
PAGE 5	- ELECTRICAL PLAN
PAGE 6	- PLOT PLAN

REHABILITATION

HANSON PROJECT

N

NOT TO SCALE

COVER PAGE

NAME AVIS HANSON

ADDRESS 1132 N. BROWN AVENUE

DATE 7/12/2013

PAGE 1

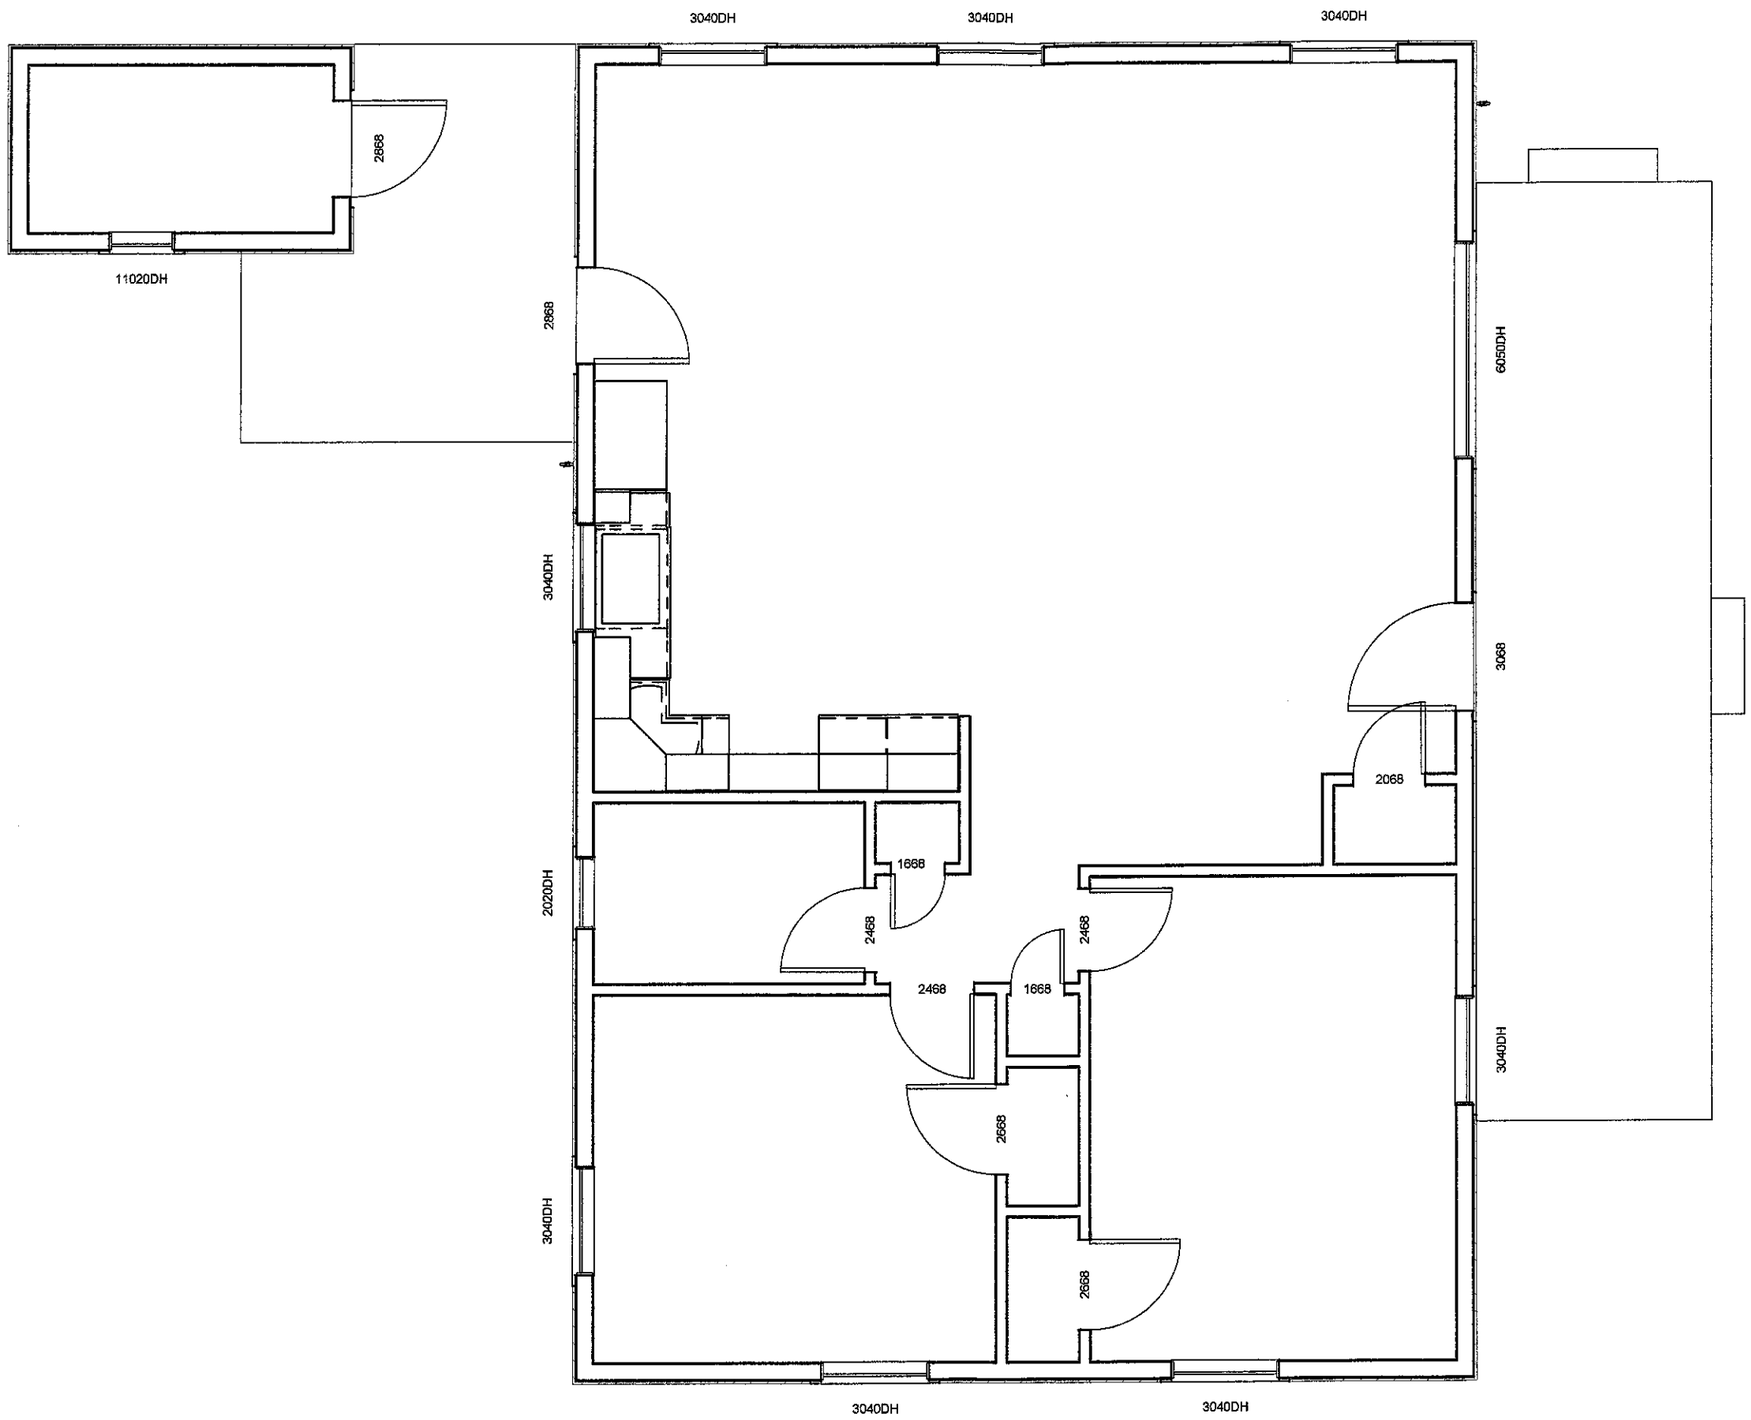

N

NOT TO SCALE

FLOOR PLAN

NAME AVIS HANSON

ADDRESS 1132 N. BROWN AVENUE

DATE 7/12/2013

PAGE 2

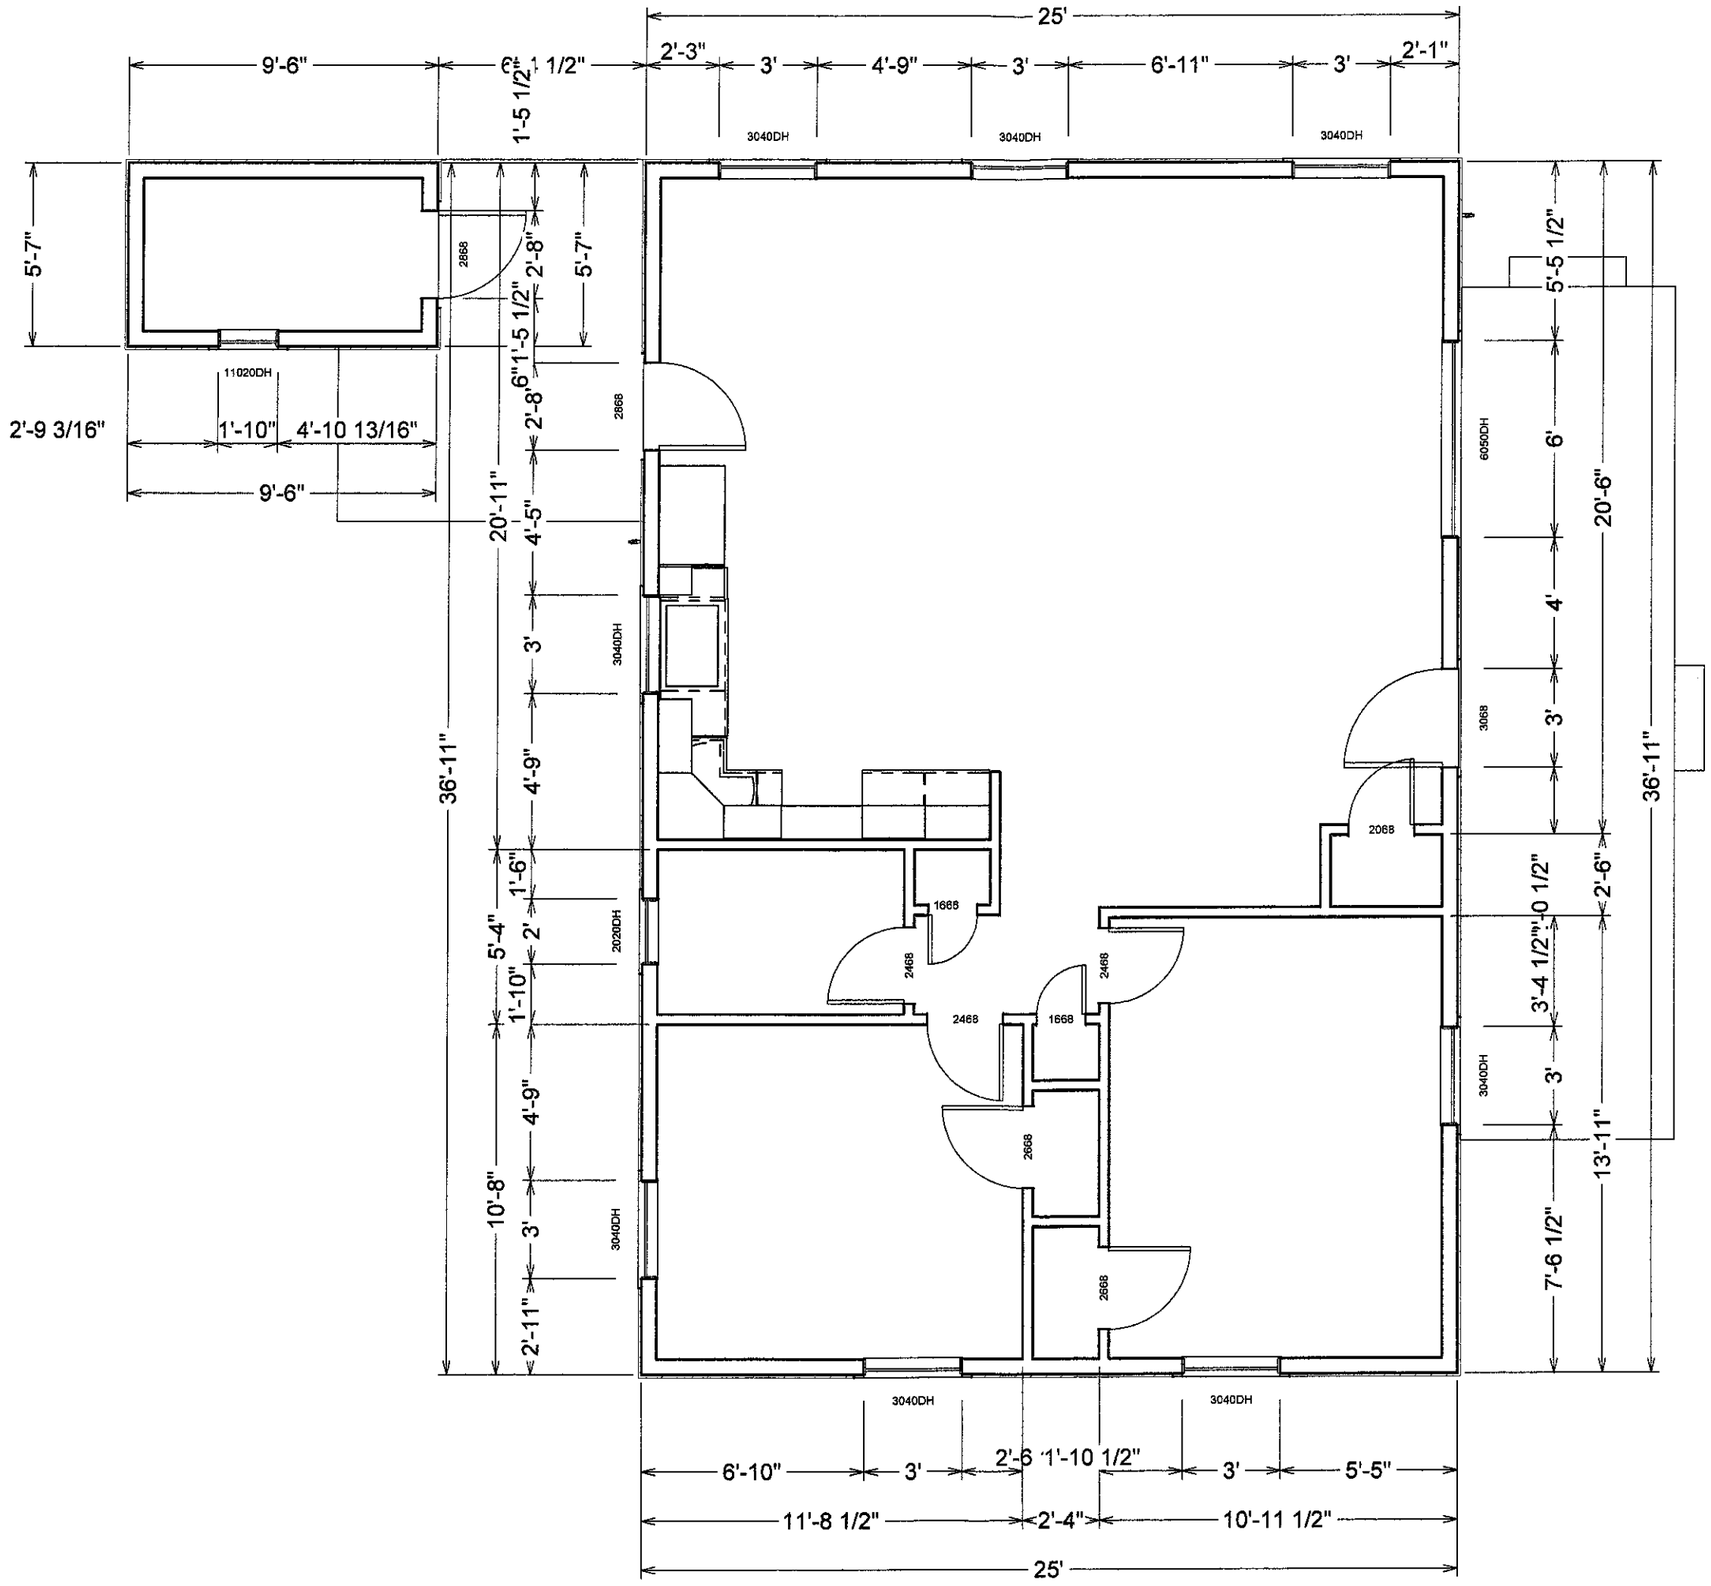

NOT TO SCALE

FLOOR PLAN W/DIMENSIONS

NAME AVIS HANSON

ADDRESS 1132 N. BROWN AVENUE

DATE 7/12/2013

PAGE 3

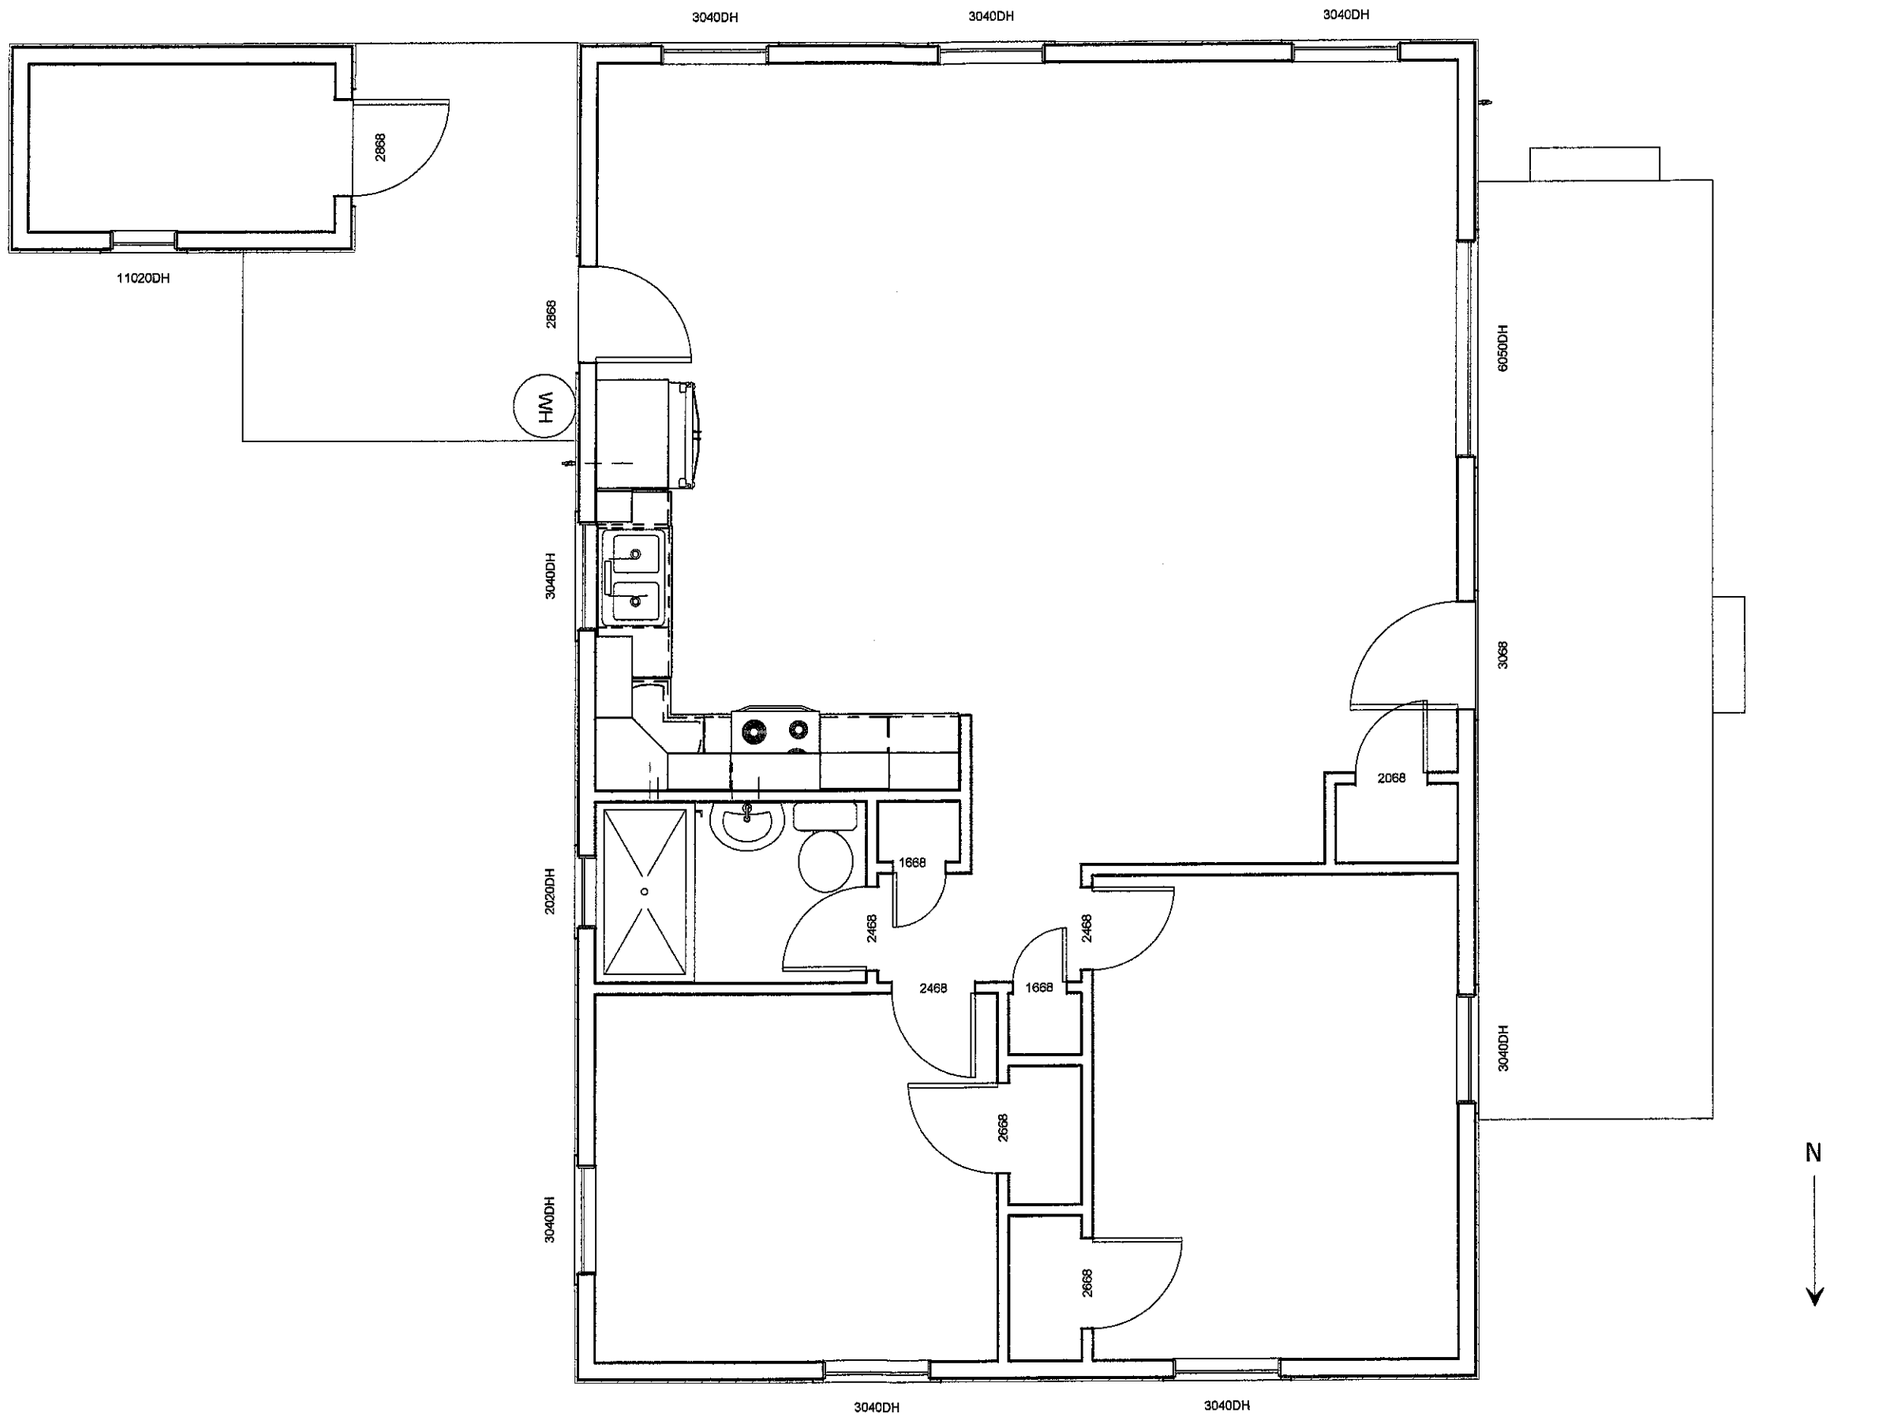

NOT TO SCALE

PLUMBING PLAN

NAME AVIS HANSON

ADDRESS 1132 N. BROWN AVENUE

DATE 7/12/2013

PAGE 4

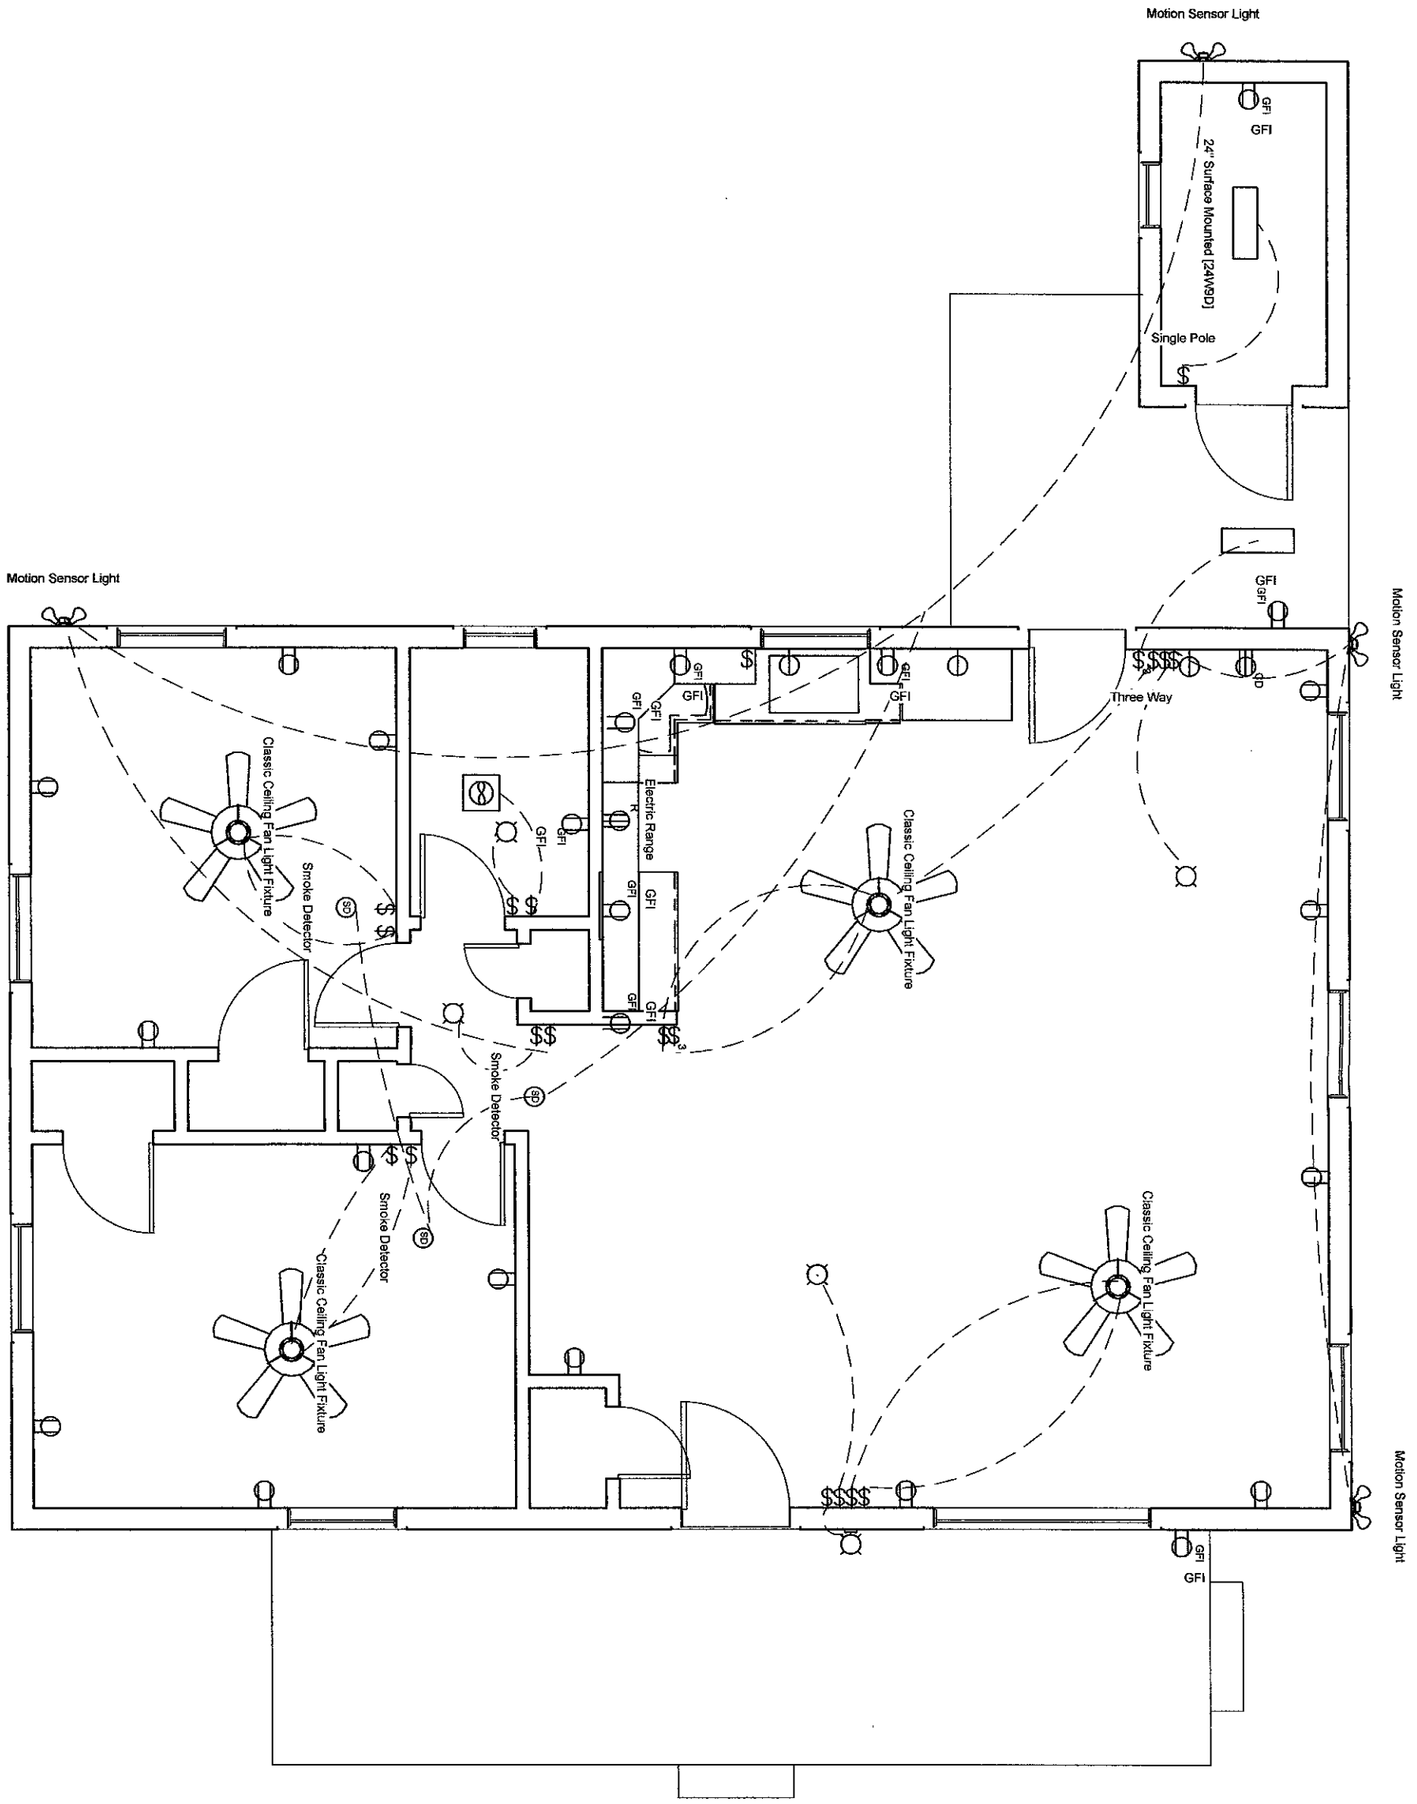

NOT TO SCALE

N

PAGE	DATE	NAME AVIS HANSON	
5	7/12/2013	ADDRESS 1132 N. BROWN AVENUE	ELECTRICAL PLAN

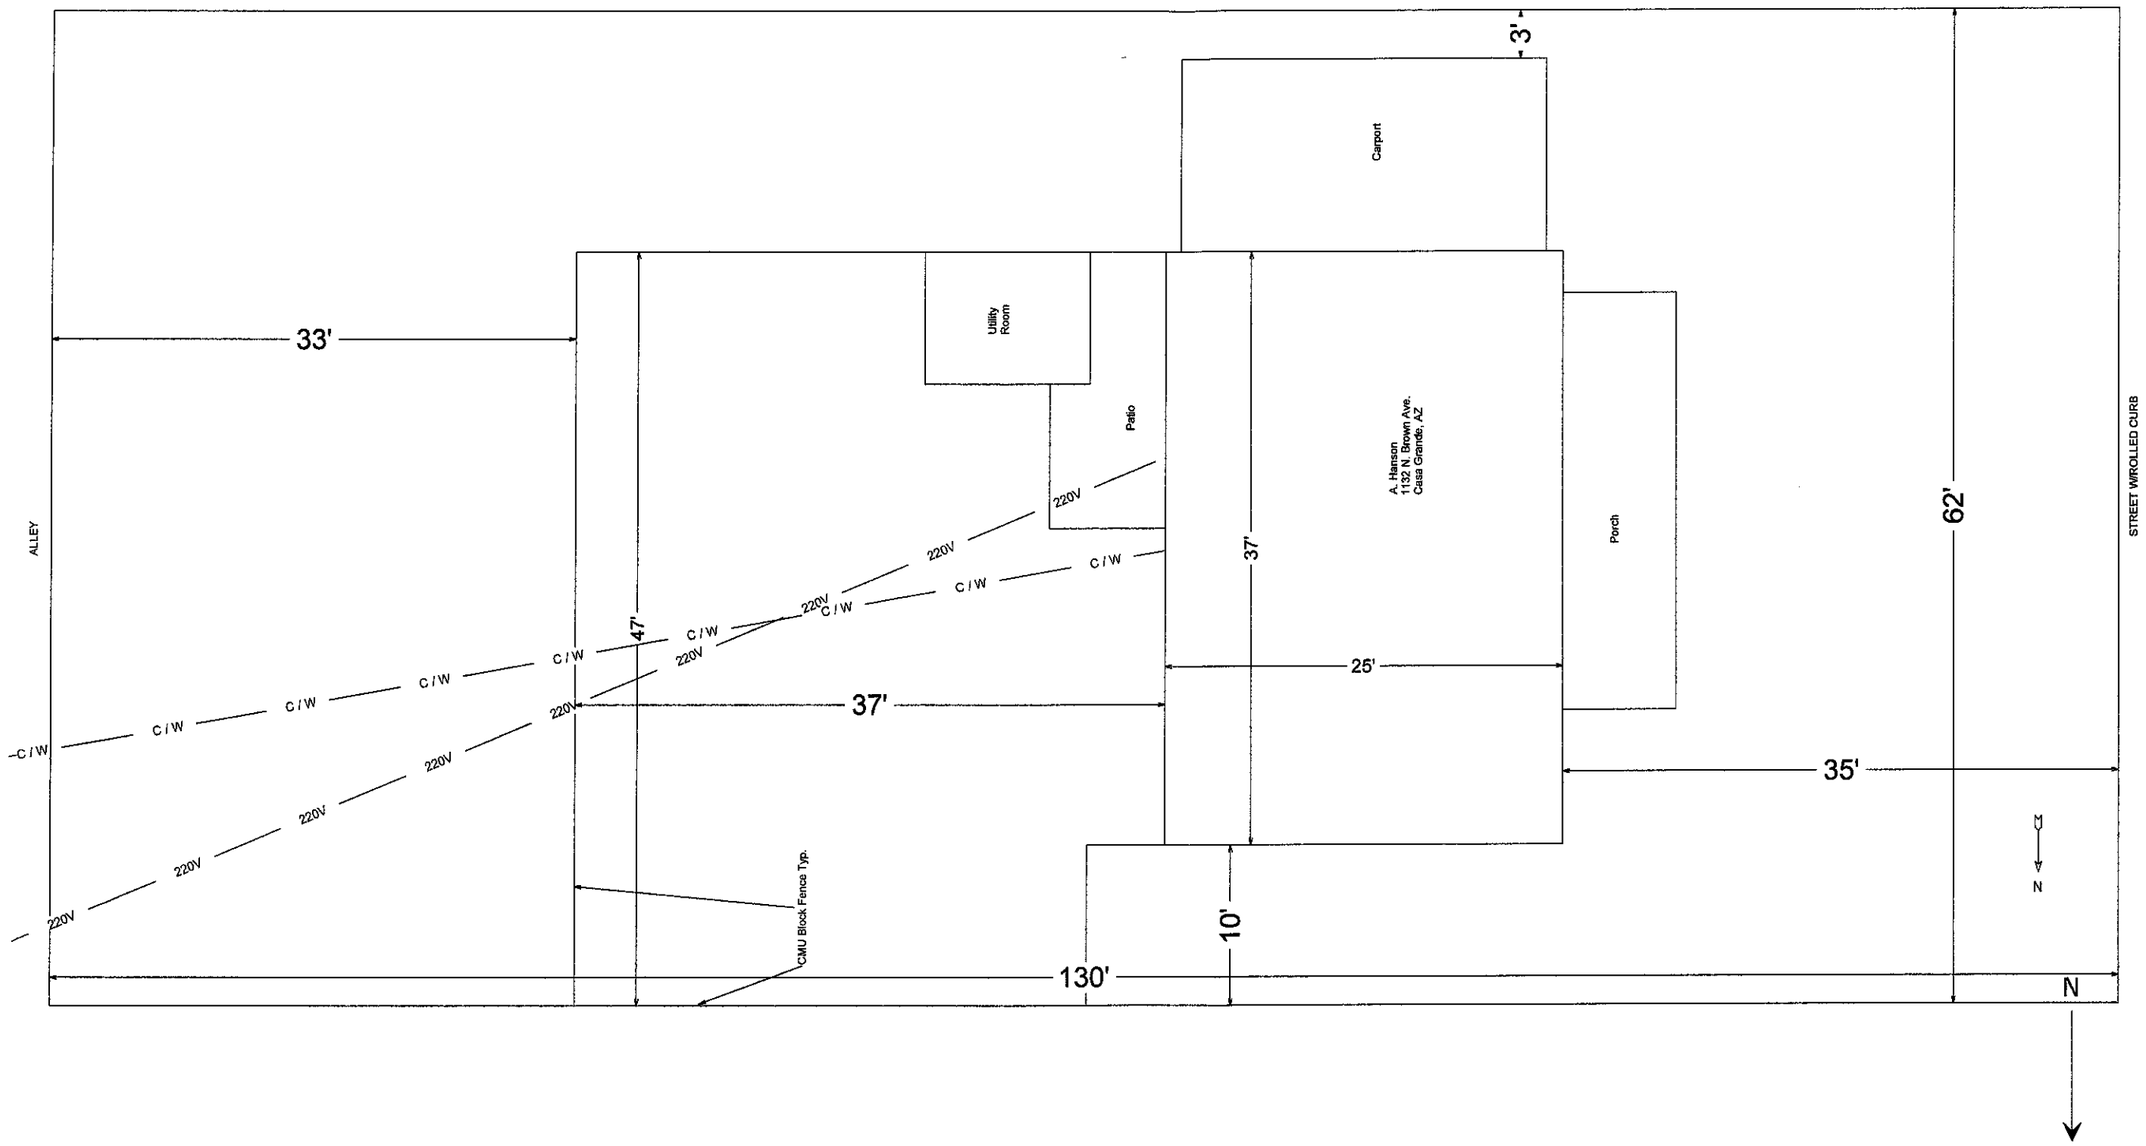

NOT TO SCALE

PLOT PLAN

NAME AVIS HANSON

ADDRESS 1132 N. BROWN AVENUE

DATE 7/12/2013

PAGE 6