ADMIN APPROVED
Date: 3-11-08
Case # DSA-08-00014

Master Sign Package

MASTER SIGN PACKAGE

The Commons at Palm Creek

NEC of Henness Rd & Florence Blvd

Prepared by:

BOOTZ & DUKE Signs

ADDRESS: 4028 W. WHITTON PHX, AZ. 85019
PHONE: (602)-272-9356
FAX: (602)-272-4608
www.bootzandduke.com

Charlie Gibson
602-272-9356
Charlie@BootzandDuke.com

Revised Last:
March 3, 2008

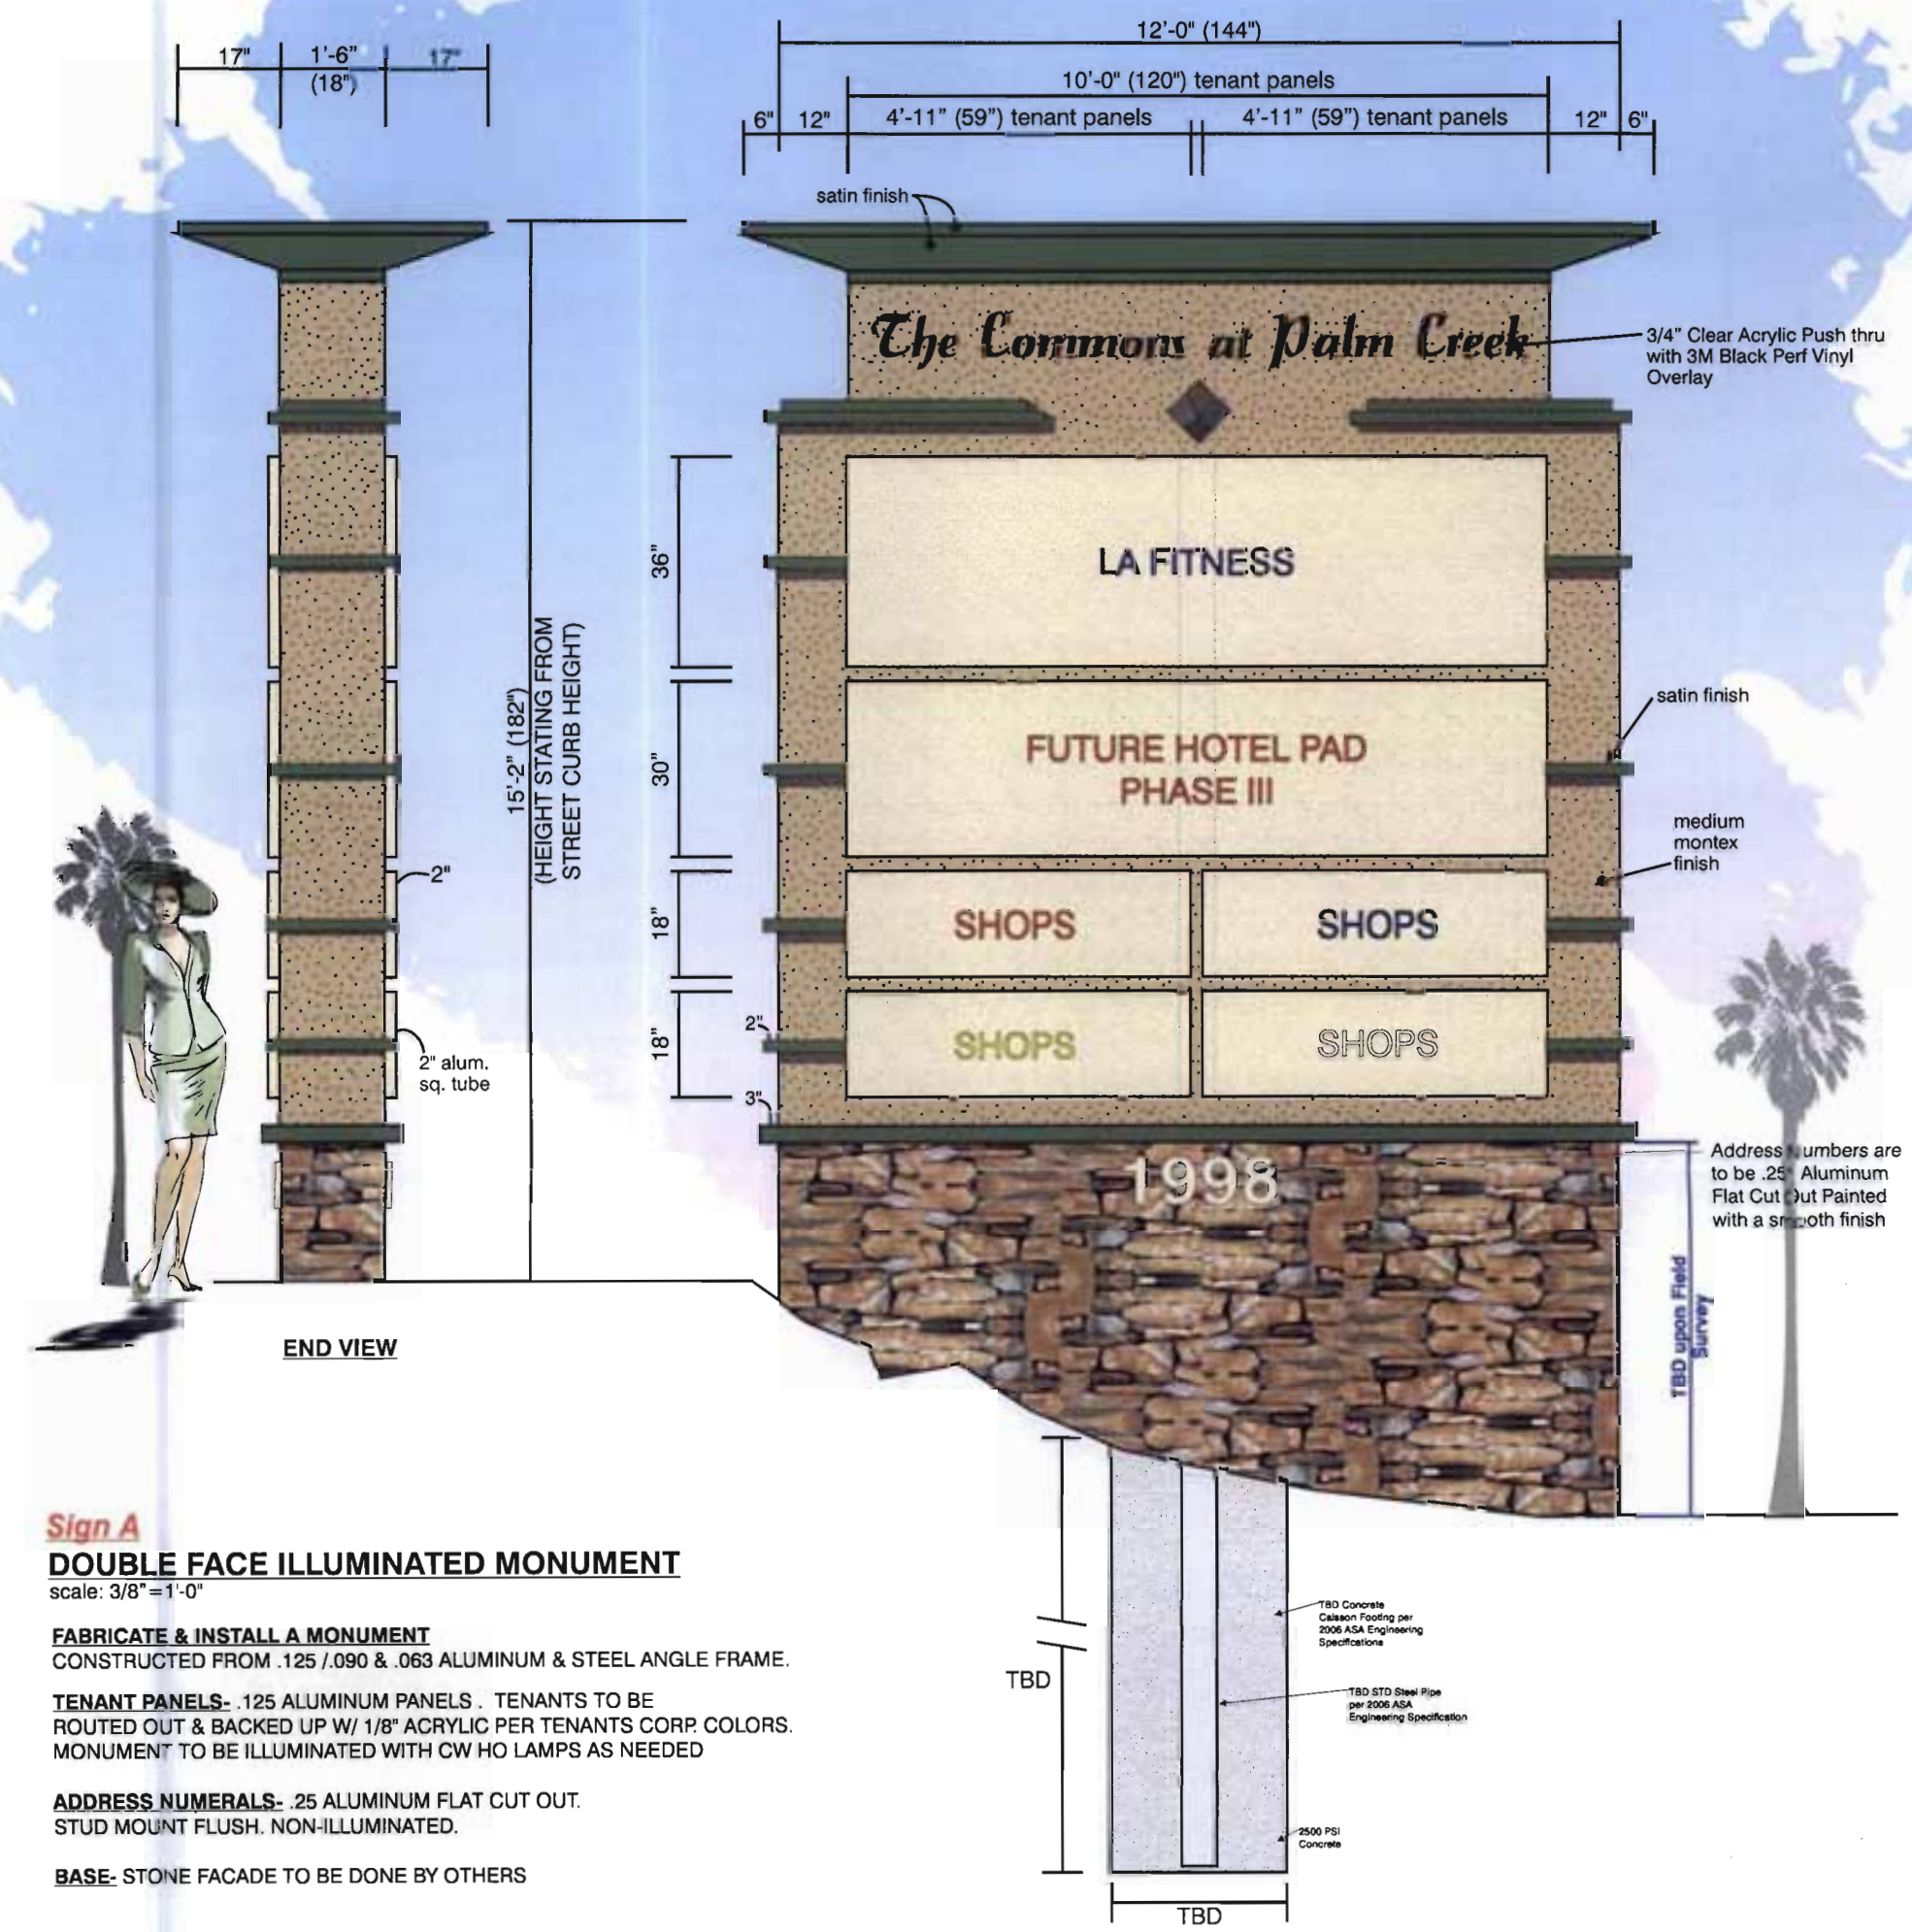

Sign A

DOUBLE FACE ILLUMINATED MONUMENT

scale: 3/8"=1'-0"

FABRICATE & INSTALL A MONUMENT
CONSTRUCTED FROM .125 /.090 & .063 ALUMINUM & STEEL ANGLE FRAME.

TENANT PANELS- .125 ALUMINUM PANELS . TENANTS TO BE ROUTED OUT & BACKED UP W/ 1/8" ACRYLIC PER TENANTS CORP. COLORS. MONUMENT TO BE ILLUMINATED WITH CW HO LAMPS AS NEEDED

ADDRESS NUMERALS- .25 ALUMINUM FLAT CUT OUT. STUD MOUNT FLUSH. NON-ILLUMINATED.

BASE- STONE FACADE TO BE DONE BY OTHERS

Accent Slate Tiles 8" x 8" Tiles	Painted to match Washed Suede #8304M Spectra Tone Fine Montex Finish	Painted to match Ajo Lily #SP 2500 Dunn Edwards Fine Montex Finish	Painted to match Scrubgum Green Frazee Smooth Satin Finish	Stone Veneer Coronado Stone Sunset Blend	to match Tucson Clay 8264D

Engineering Specifications
All Signs Fabricated as per A.S.A. Specifications & 2006 I.B.C.

Electrical Specifications
All Signs Fabricated as per 2005 N.E.C. Specifications

CLIENT: Commons @ Palm Creek	REVISIONS:	
ADDRESS: NEC Henness Rd & Florence Blvd		
SALESMAN: Charlie Gibson		
DESIGNER: AVMorales II	DESIGN #: A-1177-07 R1	
DATE: 1-14-2008	SCALE: AS NOTED	PAGE: 1 of 9

ADDRESS: 4028 W. WHITTON PHX, AZ. 85019
PHONE: (602)-272-9356
FAX: (602)-272-4608
E-MAIL: www.bootzandduke.com

BOOTZ & DUKE Signs

NOTE: ALL SIGNS MANUFACTURED BY BOOTZ & DUKE SIGNS ARE 120 VOLT. ANY OTHER VOLTAGE REQUIREMENTS MUST BE IN WRITING.

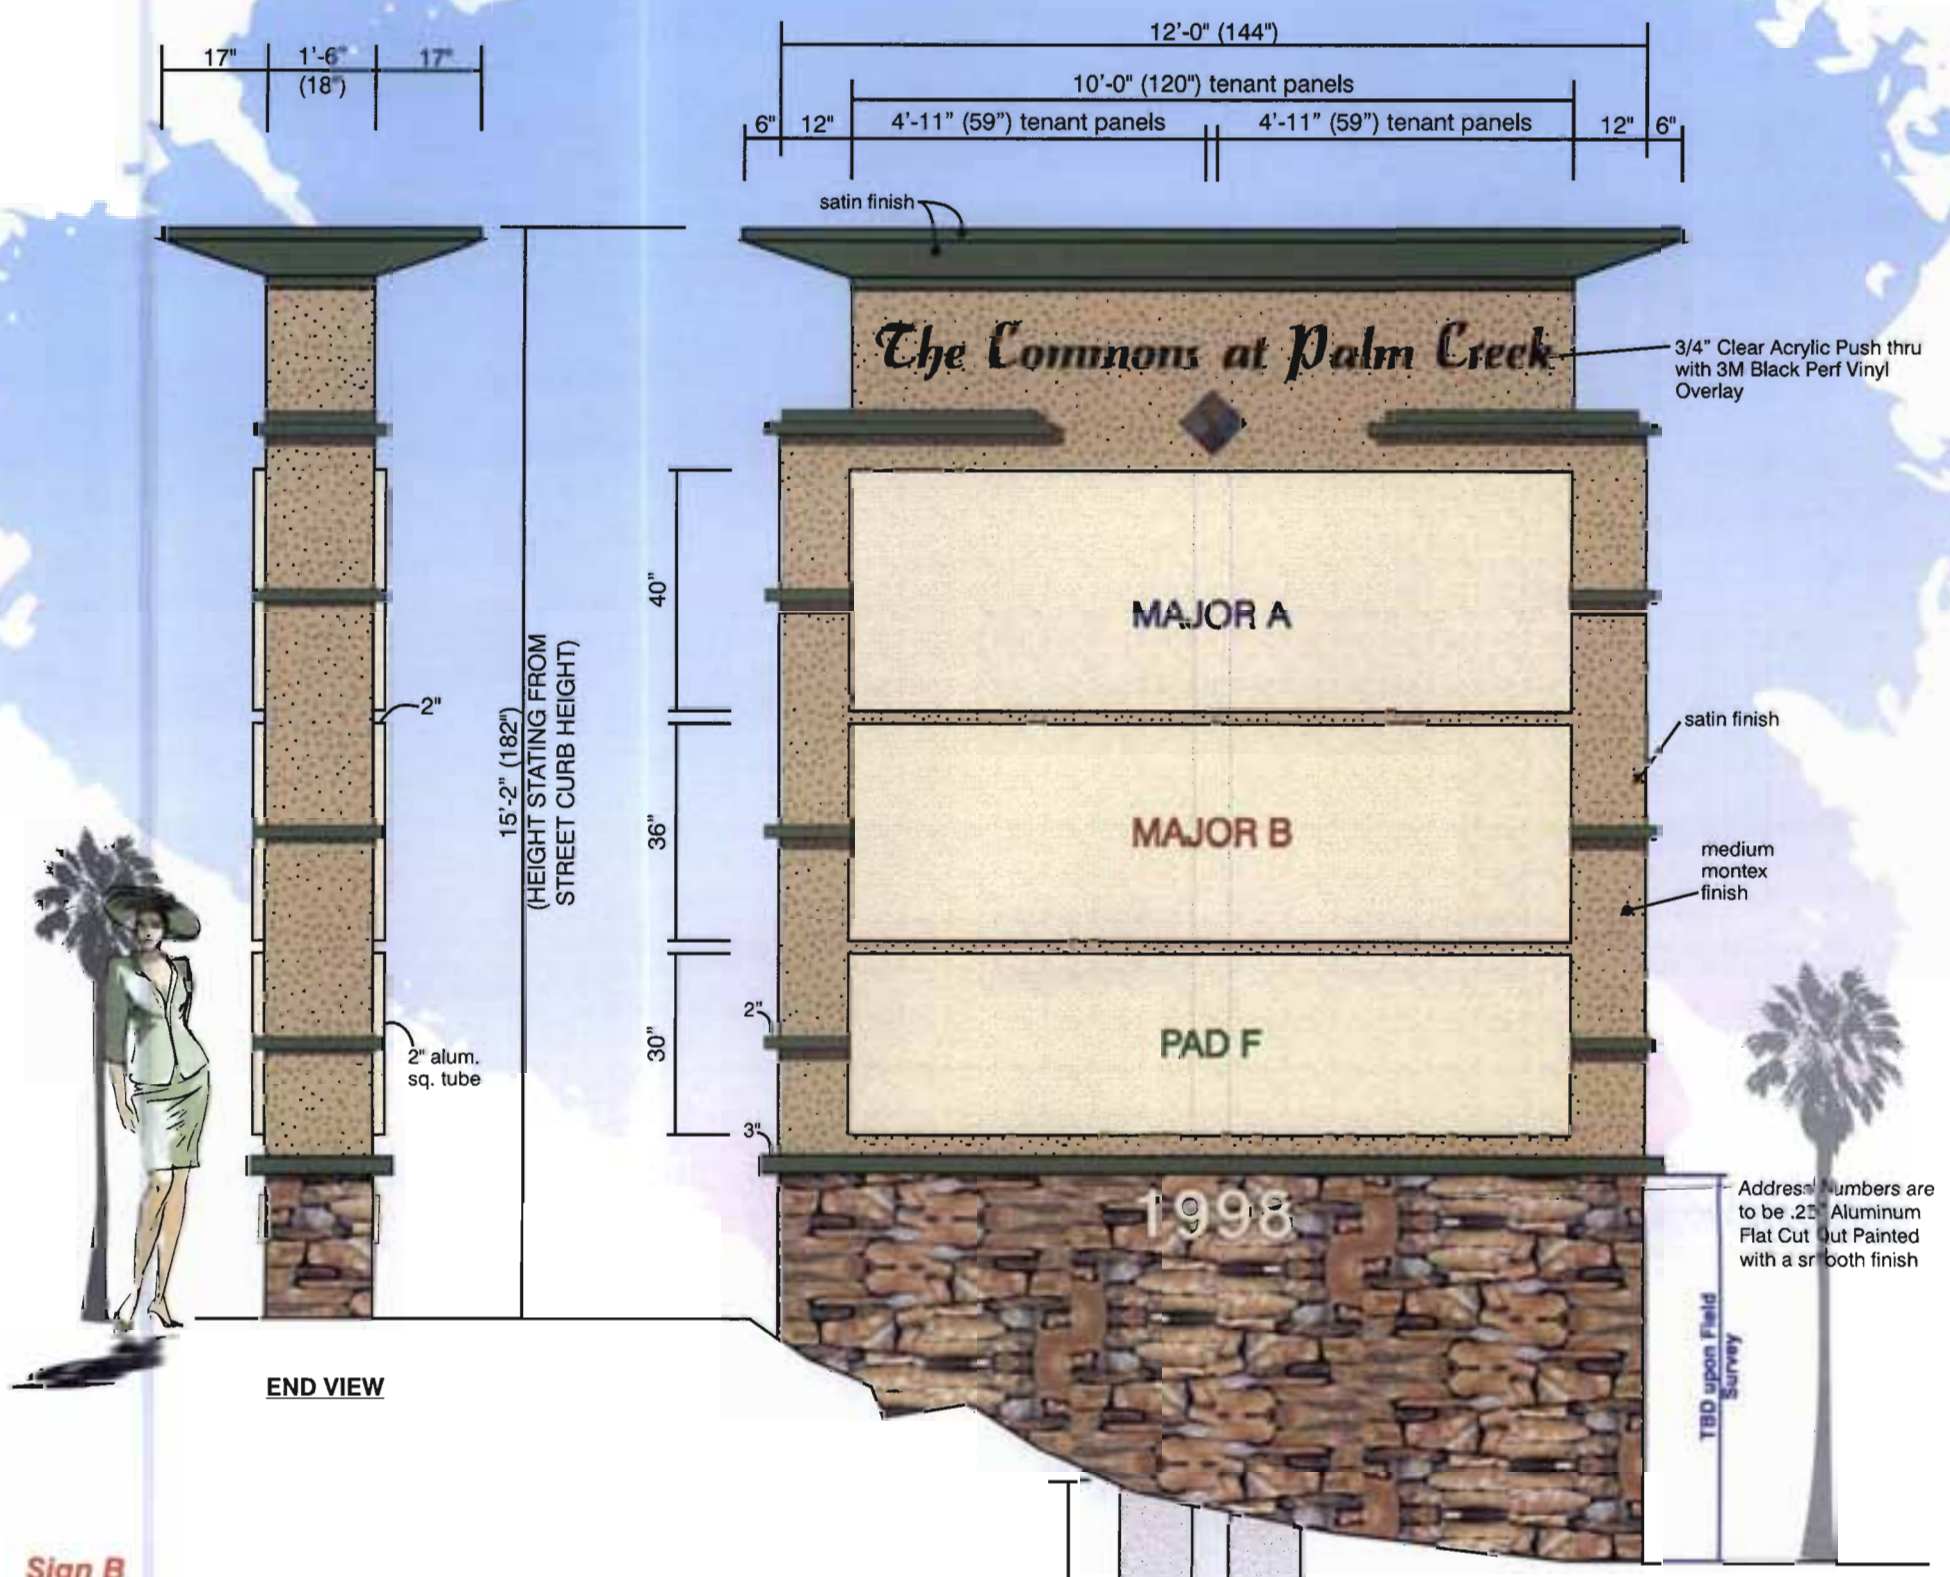

Sign B

DOUBLE FACE ILLUMINATED MONUMENT

scale: 3/8"=1'-0"

FABRICATE & INSTALL A MONUMENT
CONSTRUCTED FROM .125 /.090 & .063 ALUMINUM & STEEL ANGLE FRAME.

TENANT PANELS- .125 ALUMINUM PANELS . TENANTS TO BE ROUTED OUT & BACKED UP W/ 1/8" ACRYLIC PER TENANTS CORP. COLORS. MONUMENT TO BE ILLUMINATED WITH CW HO LAMPS AS NEEDED

ADDRESS NUMERALS- .25 ALUMINUM FLAT CUT OUT. STUD MOUNT FLUSH. NON-ILLUMINATED.

BASE- STONE FACADE TO BE DONE BY OTHERS

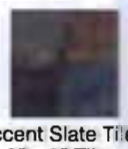
Accent Slate Tiles 8" x 8" Tiles

Painted to match Washed Suede #8304M Spectra Tone Fine Montex Finish

Painted to match Ajo Lily #SP 2500 Dunn Edwards Fine Montex Finish

Painted to match Scrubgum Green Frazee Smooth Satin Finish

Stone Veneer Coronado Stone Sunset Blend

to match Tucson Clay 8264D

Engineering Specifications
All Signs Fabricated as per A.S.A. Specifications & 2006 I.B.C.

Electrical Specifications
All Signs Fabricated as per 2005 N.E.C. Specifications

CLIENT: Commons @ Palm Creek	REVISIONS:	
ADDRESS: NEC Henness Rd & Florence Blvd		
SALESMAN: Charlie Gibson		
DESIGNER: AVMorales II	DESIGN #: A-1177-07 R1	
DATE: 1-14-2008	SCALE: AS NOTED	PAGE: 2 of 9

ADDRESS: 1028 W. WHITTON PHX, AZ. 85019
PHONE: (602)-272-9356
FAX: (602)-272-4608
E-MAIL: www.bootzandduke.com

BOOTZ & DUKE Signs

NOTE: ALL SIGNS MANUFACTURED BY BOOTZ & DUKE SIGNS ARE 120 VOLT. ANY OTHER VOLTAGE REQUIREMENTS MUST BE IN WRITING.

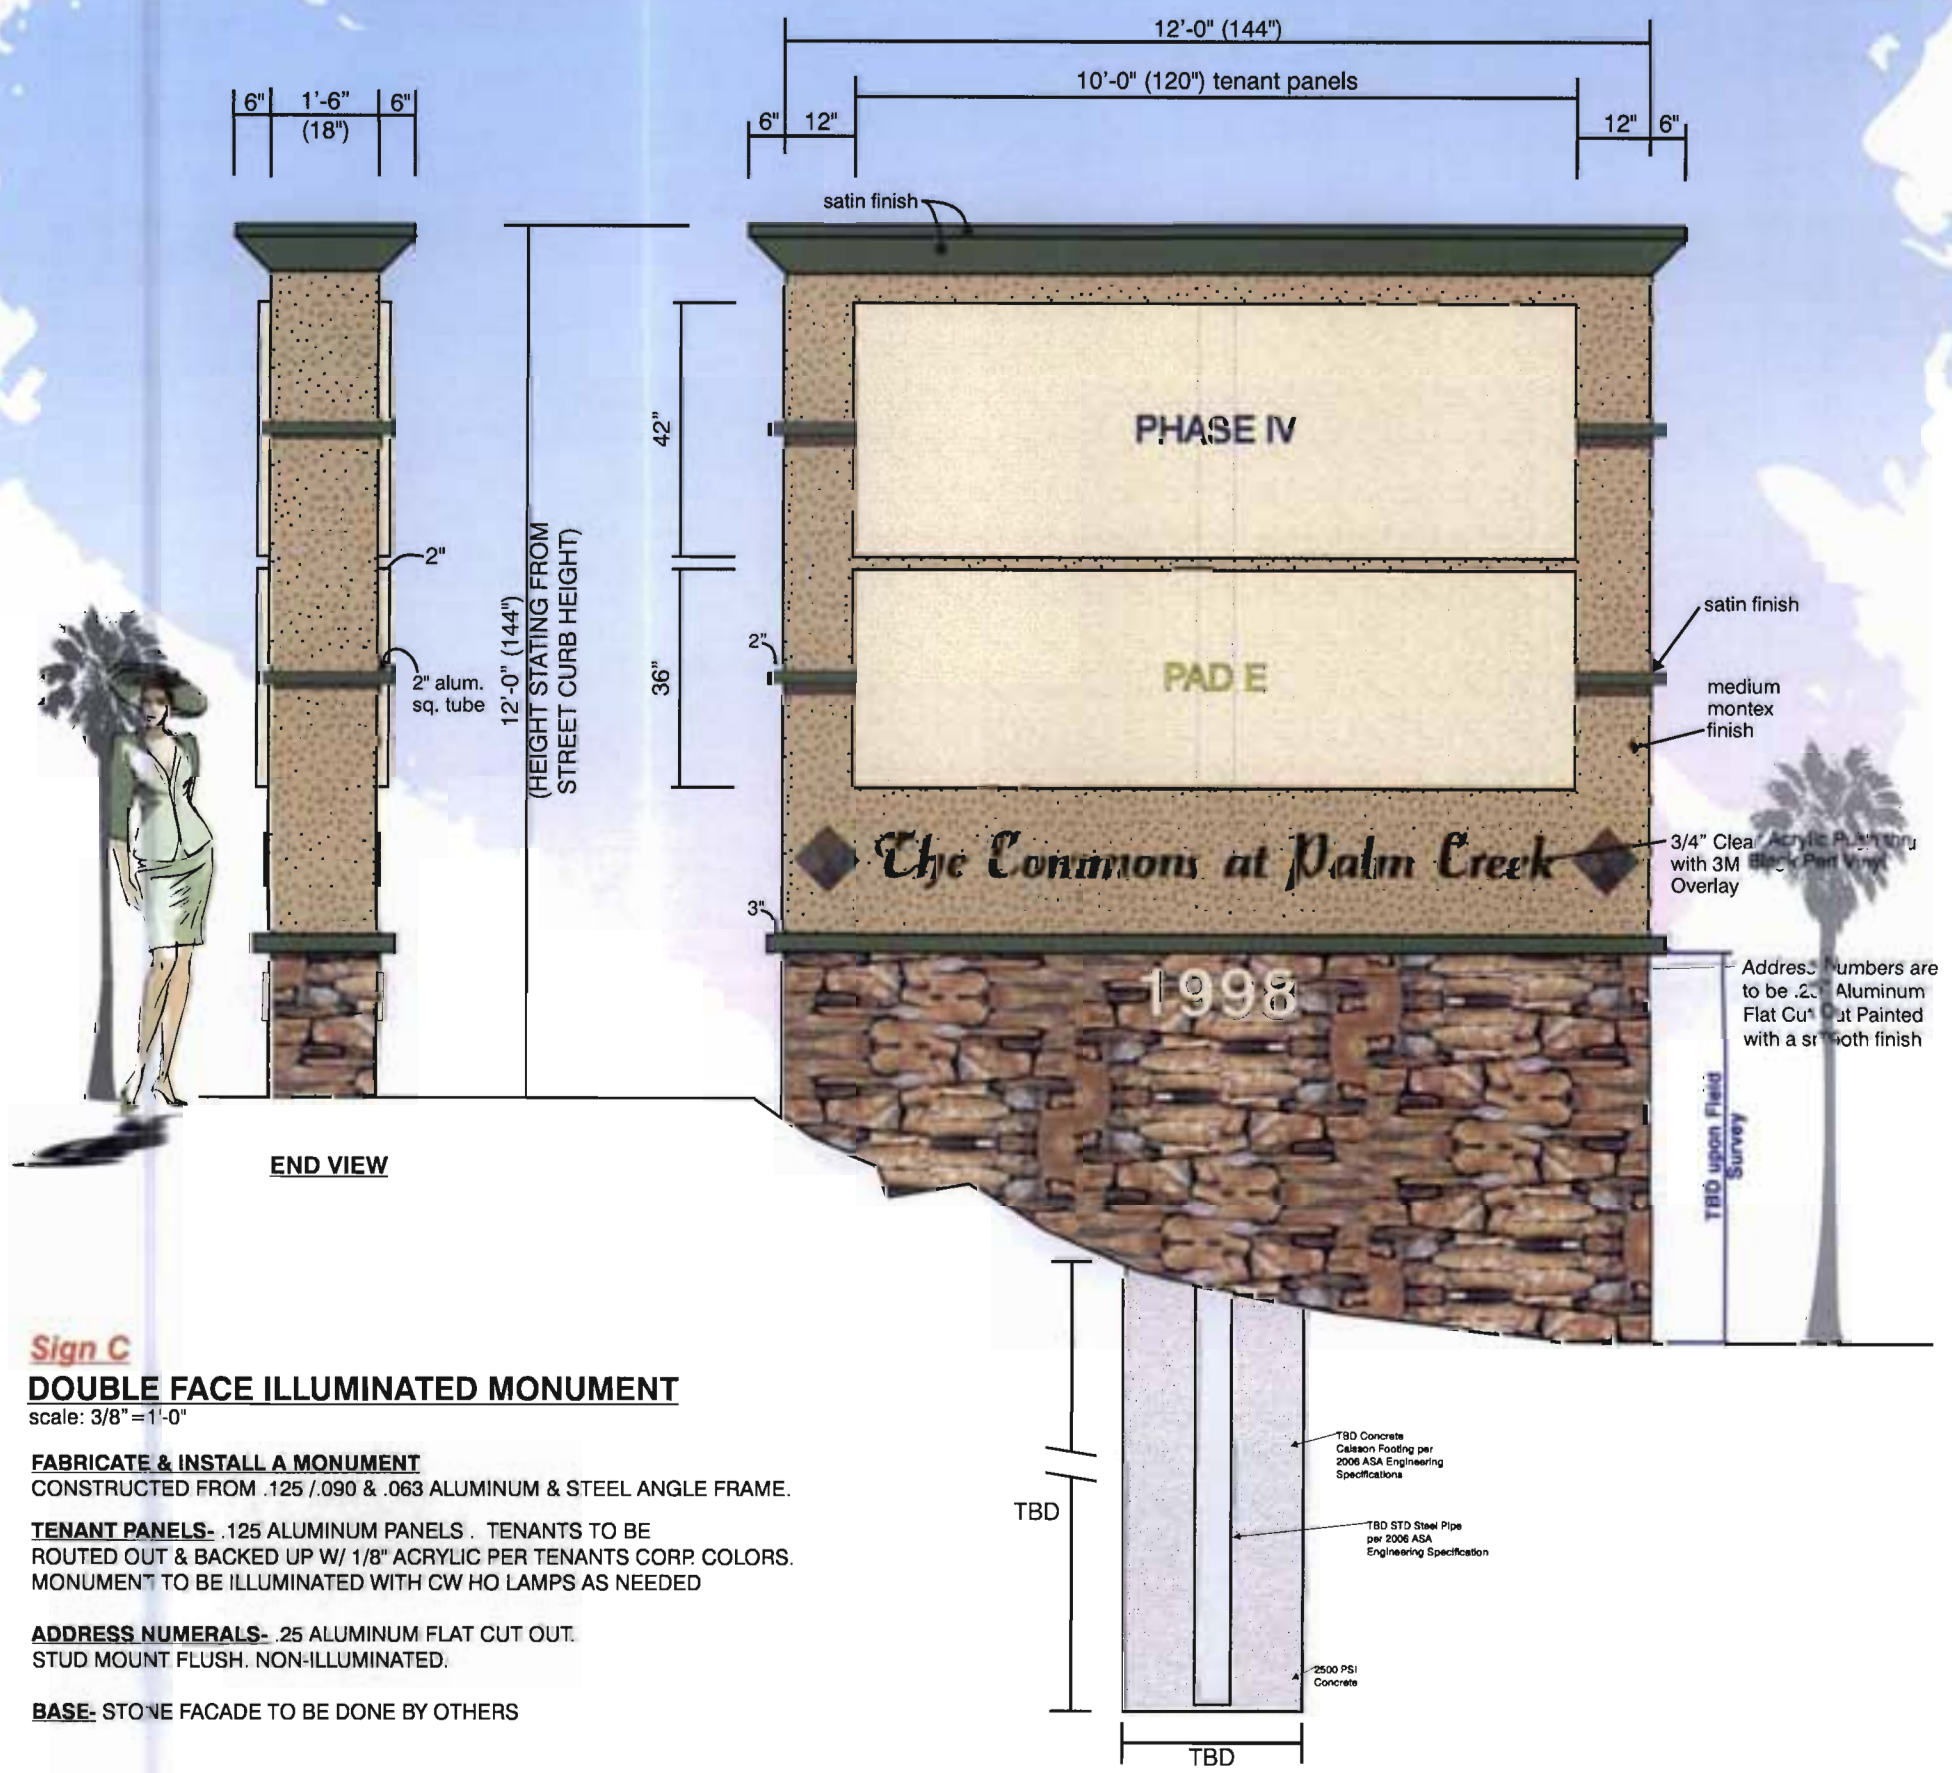

Sign C

DOUBLE FACE ILLUMINATED MONUMENT

scale: 3/8"=1'-0"

FABRICATE & INSTALL A MONUMENT
CONSTRUCTED FROM .125 /.090 & .063 ALUMINUM & STEEL ANGLE FRAME.

TENANT PANELS- .125 ALUMINUM PANELS . TENANTS TO BE ROUTED OUT & BACKED UP W/ 1/8" ACRYLIC PER TENANTS CORP. COLORS. MONUMENT TO BE ILLUMINATED WITH CW HO LAMPS AS NEEDED

ADDRESS NUMERALS- .25 ALUMINUM FLAT CUT OUT. STUD MOUNT FLUSH. NON-ILLUMINATED.

BASE- STONE FACADE TO BE DONE BY OTHERS

Accent Slate Tiles 8" x 8" Tiles

Painted to match Washed Suede #8304M Spectra Tone Fine Montex Finish

Painted to match Ajo Lily #SP 2500 Dunn Edwards Fine Montex Finish

Painted to match Scrubgum Green Frazee Smooth Satin Finish

Stone Veneer Coronado Stone Sunset Blend

to match Tucson Clay 8264D

Engineering Specifications
All Signs Fabricated as per A.S.A. Specifications & 2006 I.B.C.

Electrical Specifications
All Signs Fabricated as per 2005 N.E.C. Specifications

CLIENT: Commons @ Palm Creek	REVISIONS: △	
ADDRESS: NEC Henness Rd & Florence Blvd		
SALESMAN: Charlie Gibson		
DESIGNER: AVMorales II	DESIGN #: A-1177-07 R1	
DATE: 1-14-2008	SCALE: AS NOTED	PAGE: 5 of 9

ADDRESS: 4028 W. WHITTON PHX, AZ. 85019
PHONE: (602)-272-9356
FAX: (602)-272-4608
E-MAIL: www.bootzandduke.com

BOOTZ & DUKE Signs

NOTE: ALL SIGNS MANUFACTURED BY BOOTZ & DUKE SIGNS ARE 120 VOLT. ANY OTHER VOLTAGE REQUIREMENTS MUST BE IN WRITING.

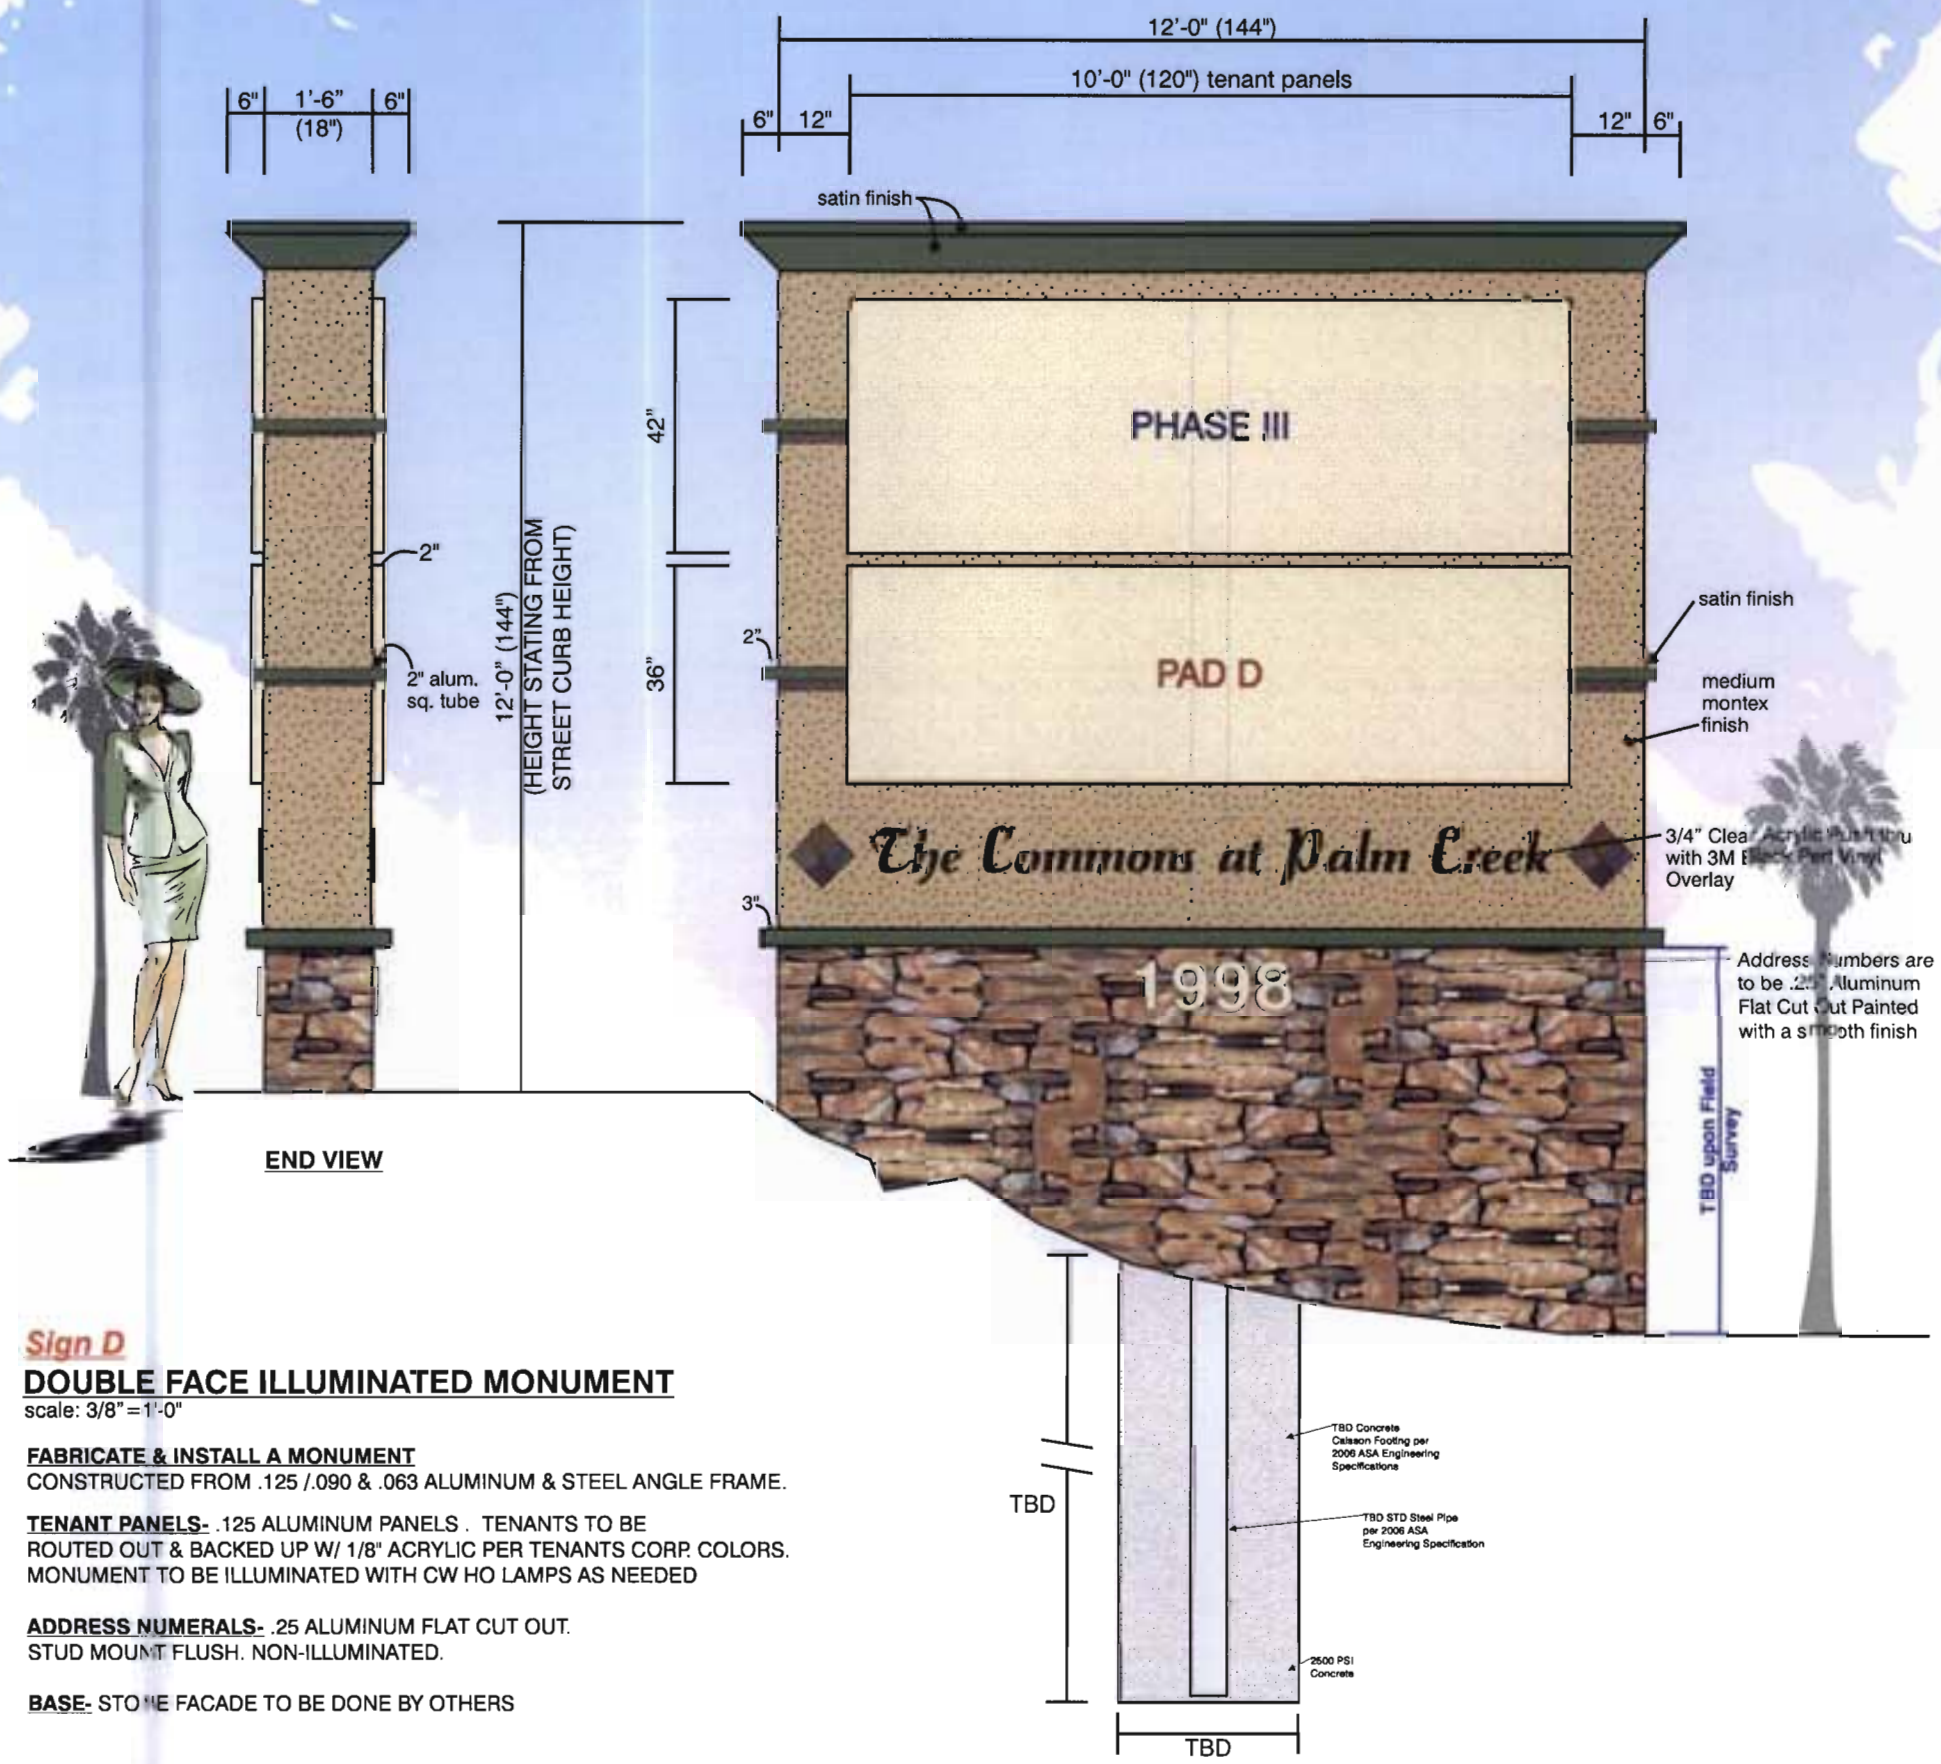

Sign D

DOUBLE FACE ILLUMINATED MONUMENT

scale: 3/8"=1'-0"

FABRICATE & INSTALL A MONUMENT
CONSTRUCTED FROM .125 /.090 & .063 ALUMINUM & STEEL ANGLE FRAME.

TENANT PANELS- .125 ALUMINUM PANELS . TENANTS TO BE ROUTED OUT & BACKED UP W/ 1/8" ACRYLIC PER TENANTS CORP. COLORS. MONUMENT TO BE ILLUMINATED WITH CW HO LAMPS AS NEEDED

ADDRESS NUMERALS- .25 ALUMINUM FLAT CUT OUT. STUD MOUNT FLUSH. NON-ILLUMINATED.

BASE- STONE FACADE TO BE DONE BY OTHERS

Accent Slate Tiles 8" x 8" Tiles

Painted to match Washed Suede #8304M Spectra Tone Fine Montex Finish

Painted to match Ajo Lily #SP 2500 Dunn Edwards Fine Montex Finish

Painted to match Scrubgum Green Frazee Smooth Satin Finish

Stone Veneer Coronado Stone Sunset Blend

to match Tucson Clay 8264D

Engineering Specifications
All Signs Fabricated as per A.S.A. Specifications & 2006 I.B.C.

Electrical Specifications
All Signs Fabricated as per 2005 N.E.C. Specifications

CLIENT: Commons @ Palm Creek	REVISIONS:	
ADDRESS: NEC Henness Rd & Florence Blvd		
SALESMAN: Charlie Gibson		
DESIGNER: AVMorales II	DESIGN #: A-1177-07 R1	
DATE: 1-14-2008	SCALE: AS NOTED	PAGE: 5 of 9

ADDRESS: 4028 W. WHITTON PHX, AZ. 85019
PHONE: (602)-272-9356
FAX: (602)-272-4608
E-MAIL: www.bootzandduke.com

BOOTZ & DUKE Signs

NOTE: ALL SIGNS MANUFACTURED BY BOOTZ & DUKE SIGNS ARE 120 VOLT. ANY OTHER VOLTAGE REQUIREMENTS MUST BE IN WRITING.

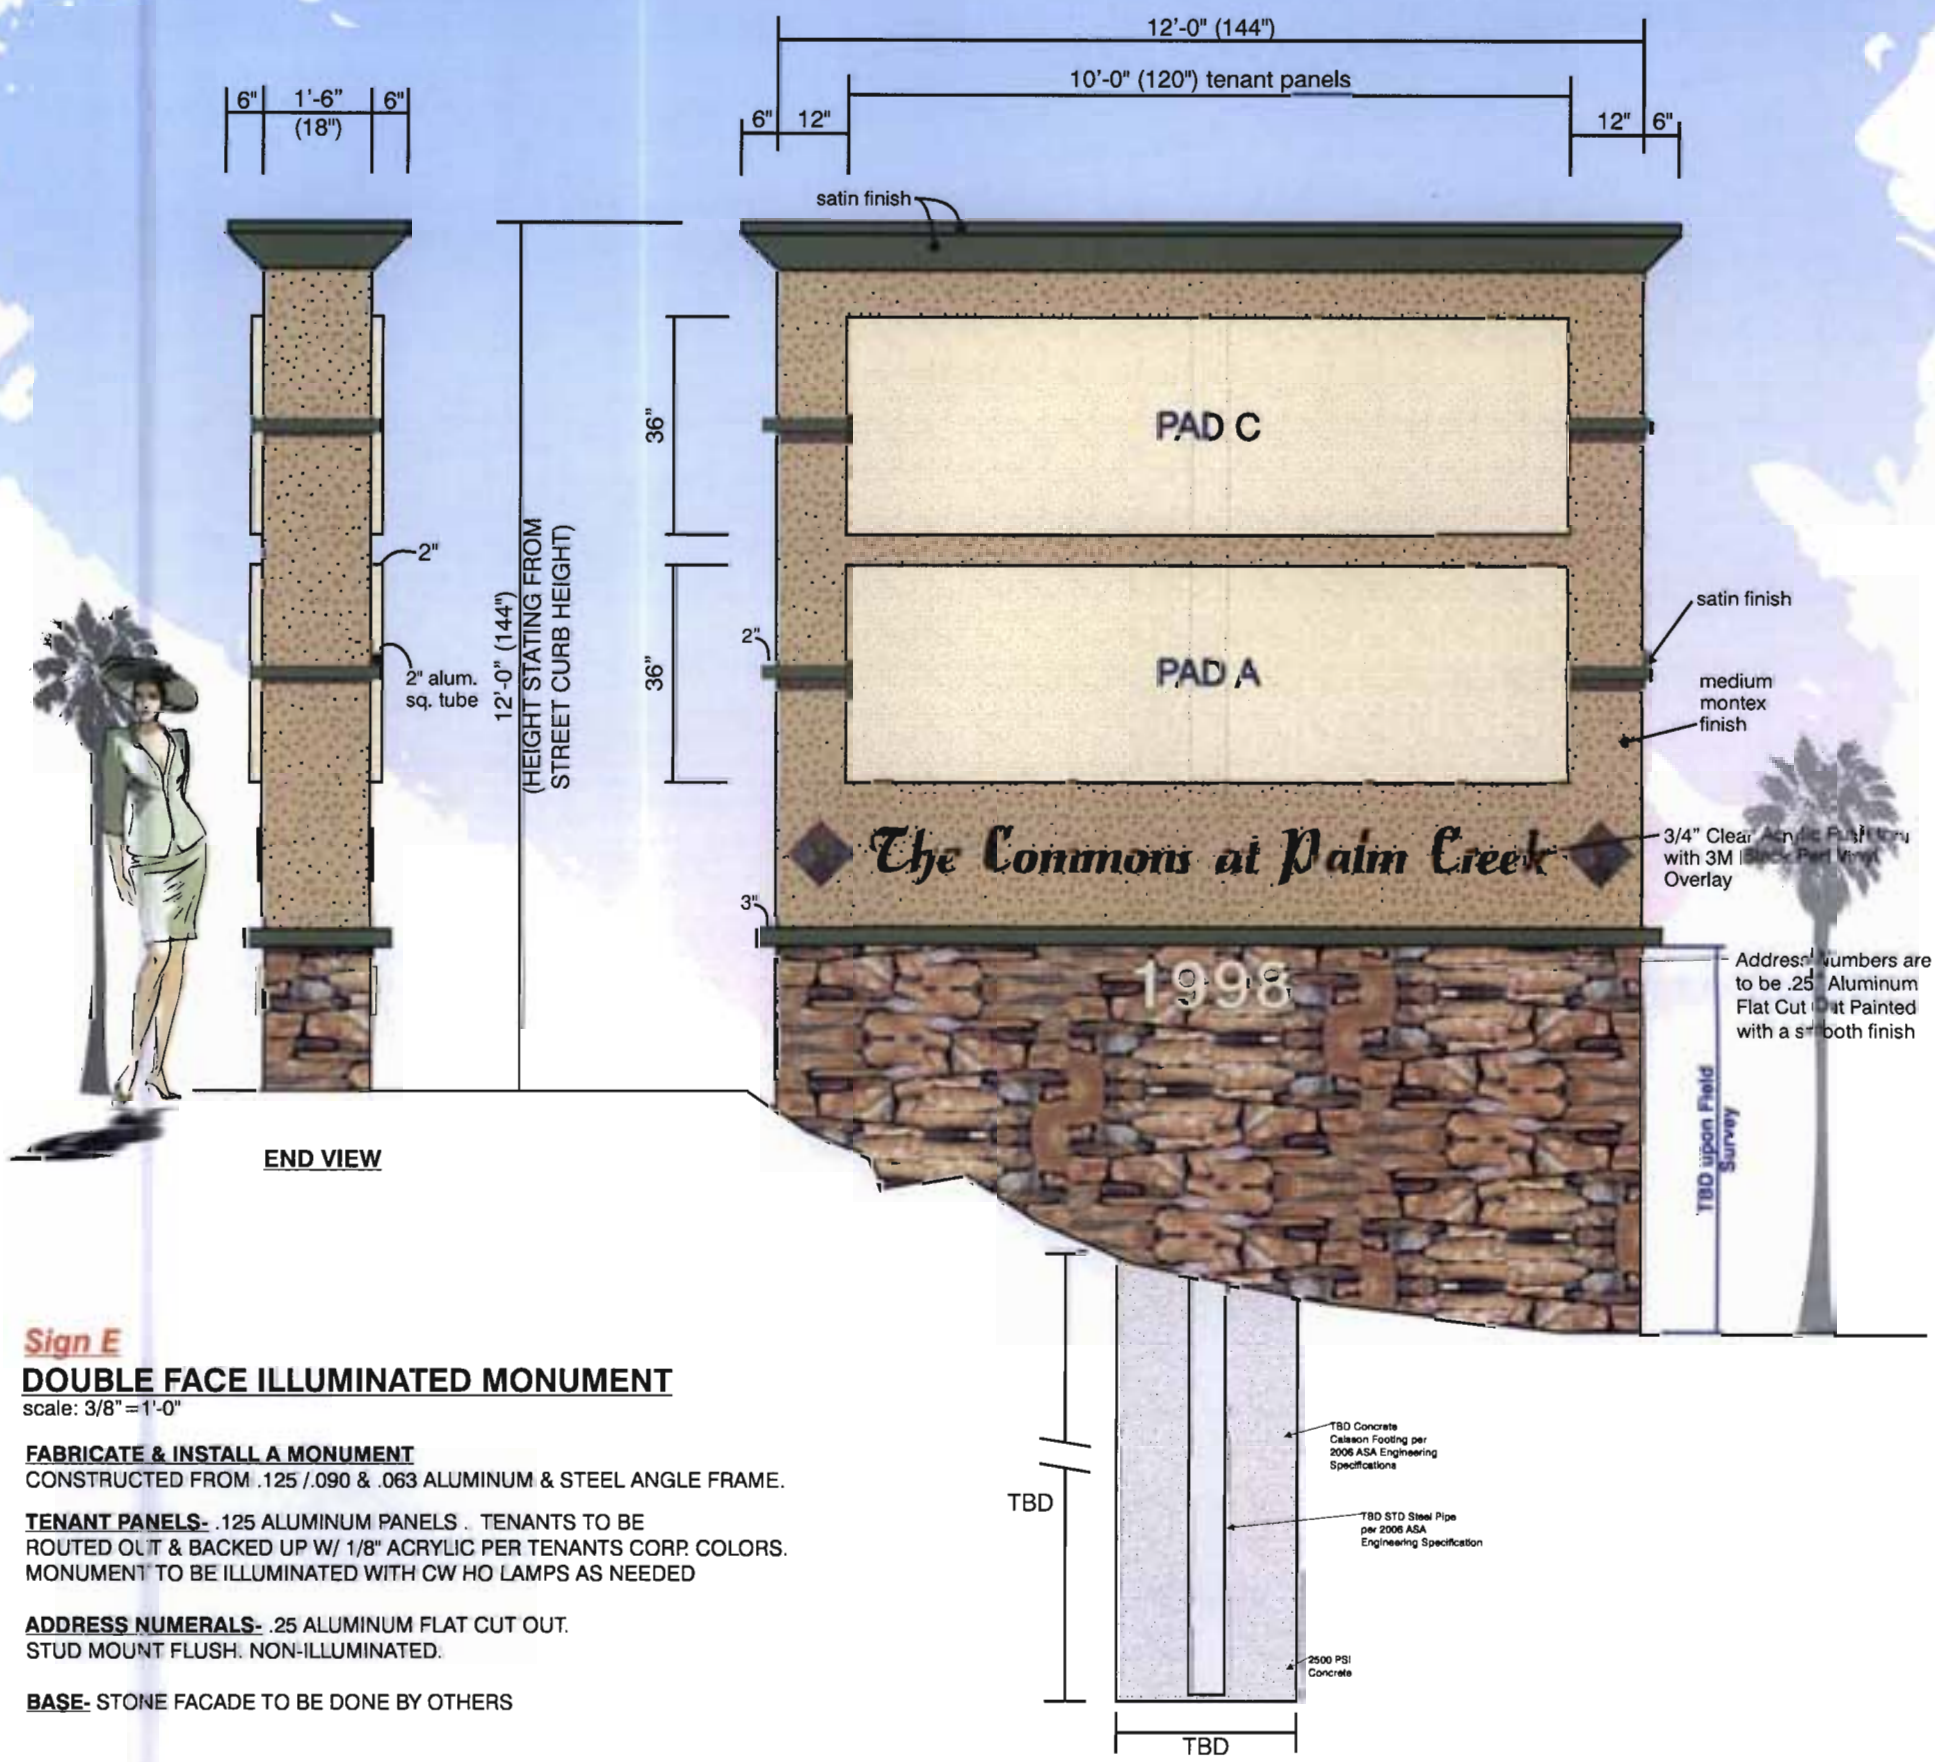

Sign E

DOUBLE FACE ILLUMINATED MONUMENT

scale: 3/8" = 1'-0"

FABRICATE & INSTALL A MONUMENT
CONSTRUCTED FROM .125 /.090 & .063 ALUMINUM & STEEL ANGLE FRAME.

TENANT PANELS- .125 ALUMINUM PANELS . TENANTS TO BE ROUTED OUT & BACKED UP W/ 1/8" ACRYLIC PER TENANTS CORP. COLORS. MONUMENT TO BE ILLUMINATED WITH CW HO LAMPS AS NEEDED

ADDRESS NUMERALS- .25 ALUMINUM FLAT CUT OUT. STUD MOUNT FLUSH. NON-ILLUMINATED.

BASE- STONE FACADE TO BE DONE BY OTHERS

Accent Slate Tiles 8" x 8" Tiles

Painted to match Washed Suede #8304M Spectra Tone Fine Montex Finish

Painted to match Ajo Lily #SP 2500 Dunn Edwards Fine Montex Finish

Painted to match Scrubgum Green Frazee Smooth Satin Finish

Stone Veneer Coronado Stone Sunset Blend

to match Tucson Clay 8264D

Engineering Specifications
All Signs Fabricated as per A.S.A. Specifications & 2006 I.B.C.

Electrical Specifications
All Signs Fabricated as per 2005 N.E.C. Specifications

CLIENT: Commons @ Palm Creek	REVISIONS:	
ADDRESS: NEC Henness Rd & Florence Blvd		
SALESMAN: Charlie Gibson		
DESIGNER: AVMorales II	DESIGN #: A-1177-07 R1	
DATE: 1-14-2008	SCALE: AS NOTED	PAGE: 5 of 9

ADDRESS: 4028 W. WHITTON PHX, AZ. 85019
PHONE: (602)-272-9356
FAX: (602)-272-4608
E-MAIL: www.bootzandduke.com

BOOTZ & DUKE Signs

NOTE: ALL SIGNS MANUFACTURED BY BOOTZ & DUKE SIGNS ARE 120 VOLT. ANY OTHER VOLTAGE REQUIREMENTS MUST BE IN WRITING.

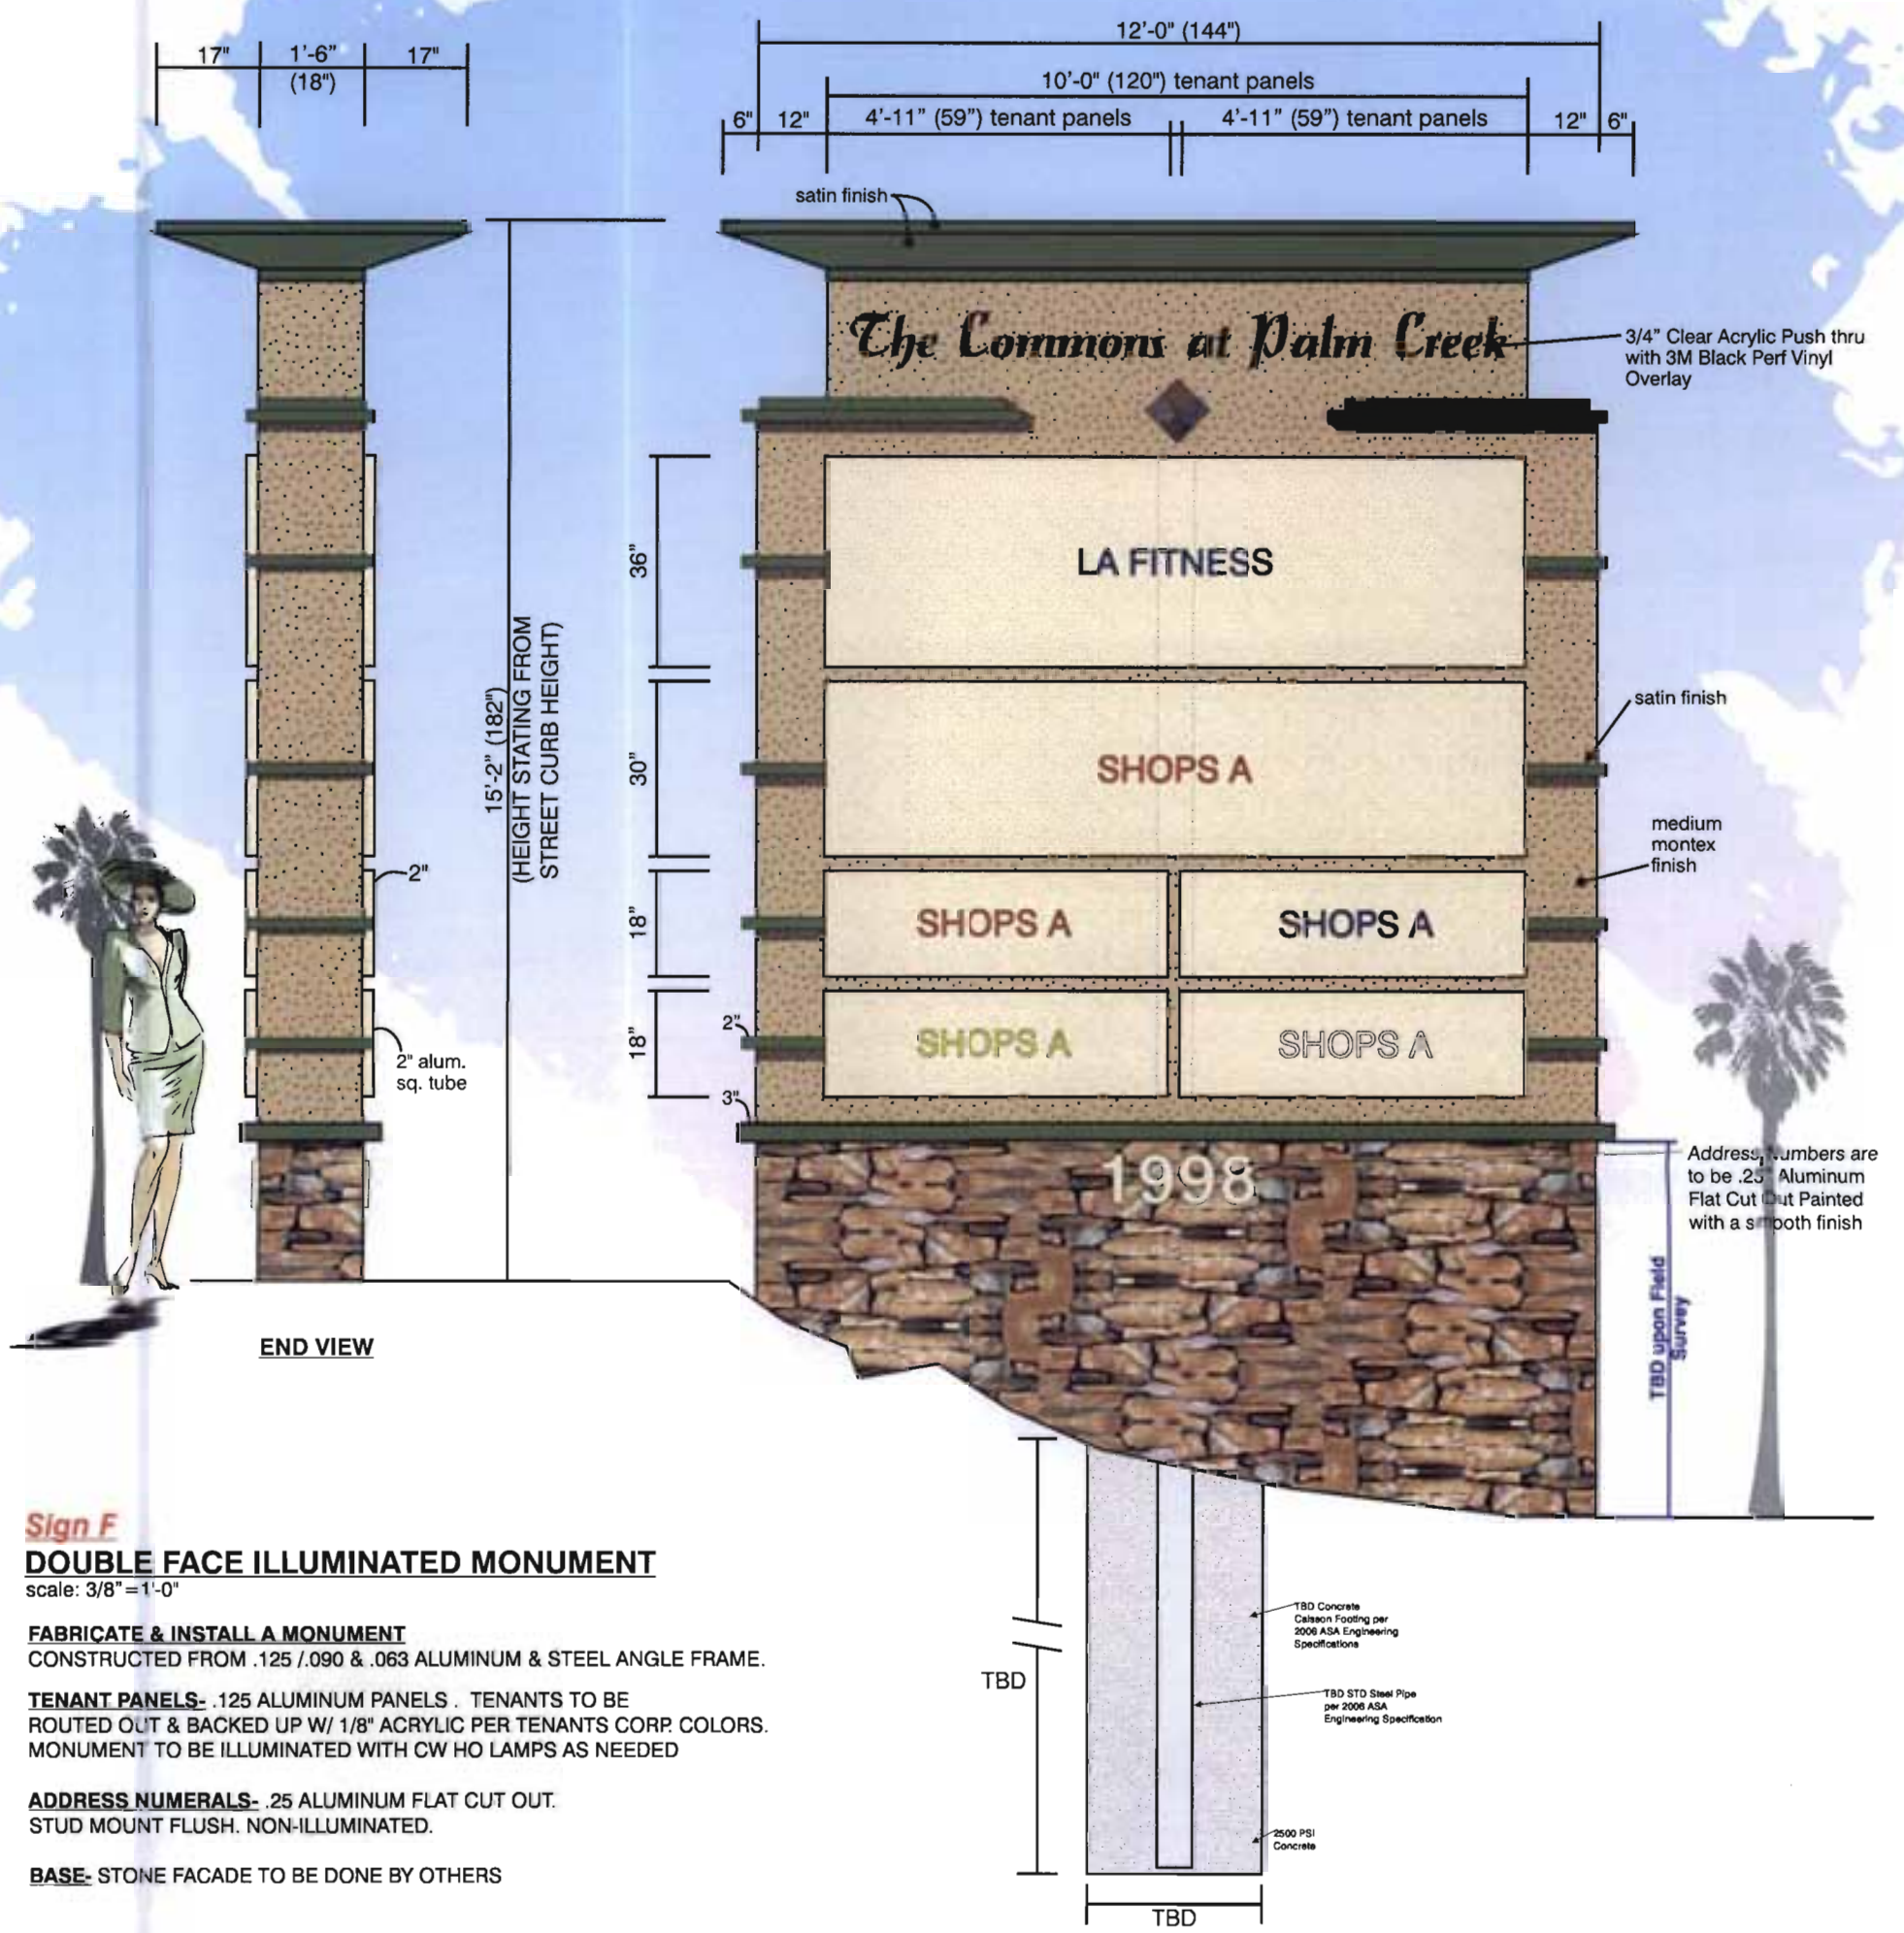

Sign F

DOUBLE FACE ILLUMINATED MONUMENT

scale: 3/8"=1'-0"

FABRICATE & INSTALL A MONUMENT
CONSTRUCTED FROM .125 /.090 & .063 ALUMINUM & STEEL ANGLE FRAME.

TENANT PANELS- .125 ALUMINUM PANELS . TENANTS TO BE ROUTED OUT & BACKED UP W/ 1/8" ACRYLIC PER TENANTS CORP. COLORS. MONUMENT TO BE ILLUMINATED WITH CW HO LAMPS AS NEEDED

ADDRESS NUMERALS- .25 ALUMINUM FLAT CUT OUT. STUD MOUNT FLUSH. NON-ILLUMINATED.

BASE- STONE FACADE TO BE DONE BY OTHERS

Accent Slate Tiles 8" x 8" Tiles

Painted to match Washed Suede #8304M Spectra Tone Fine Montex Finish

Painted to match Ajo Lily #SP 2500 Dunn Edwards Fine Montex Finish

Painted to match Scrubgum Green Frazee Smooth Satin Finish

Stone Veneer Coronado Stone Sunset Blend

to match Tucson Clay 8264D

Engineering Specifications
All Signs Fabricated as per A.S.A. Specifications & 2006 I.B.C.

Electrical Specifications
All Signs Fabricated as per 2005 N.E.C. Specifications

CLIENT: Commons @ Palm Creek	REVISIONS:	
ADDRESS: NEC Henness Rd & Florence Blvd		
SALESMAN: Charlie Gibson		
DESIGNER: AVMorales II	DESIGN #: A-1177-07 R1	
DATE: 1-14-2008	SCALE: AS NOTED	PAGE: 6 of 9

ADDRESS: 4028 W. WHITTON PHX, AZ. 85019
PHONE: (602)-272-9356
FAX: (602)-272-4608
E-MAIL: www.bootzandduke.com

BOOTZ & DUKE Signs

NOTE: ALL SIGNS MANUFACTURED BY BOOTZ & DUKE SIGNS ARE 120 VOLT. ANY OTHER VOLTAGE REQUIREMENTS MUST BE IN WRITING.

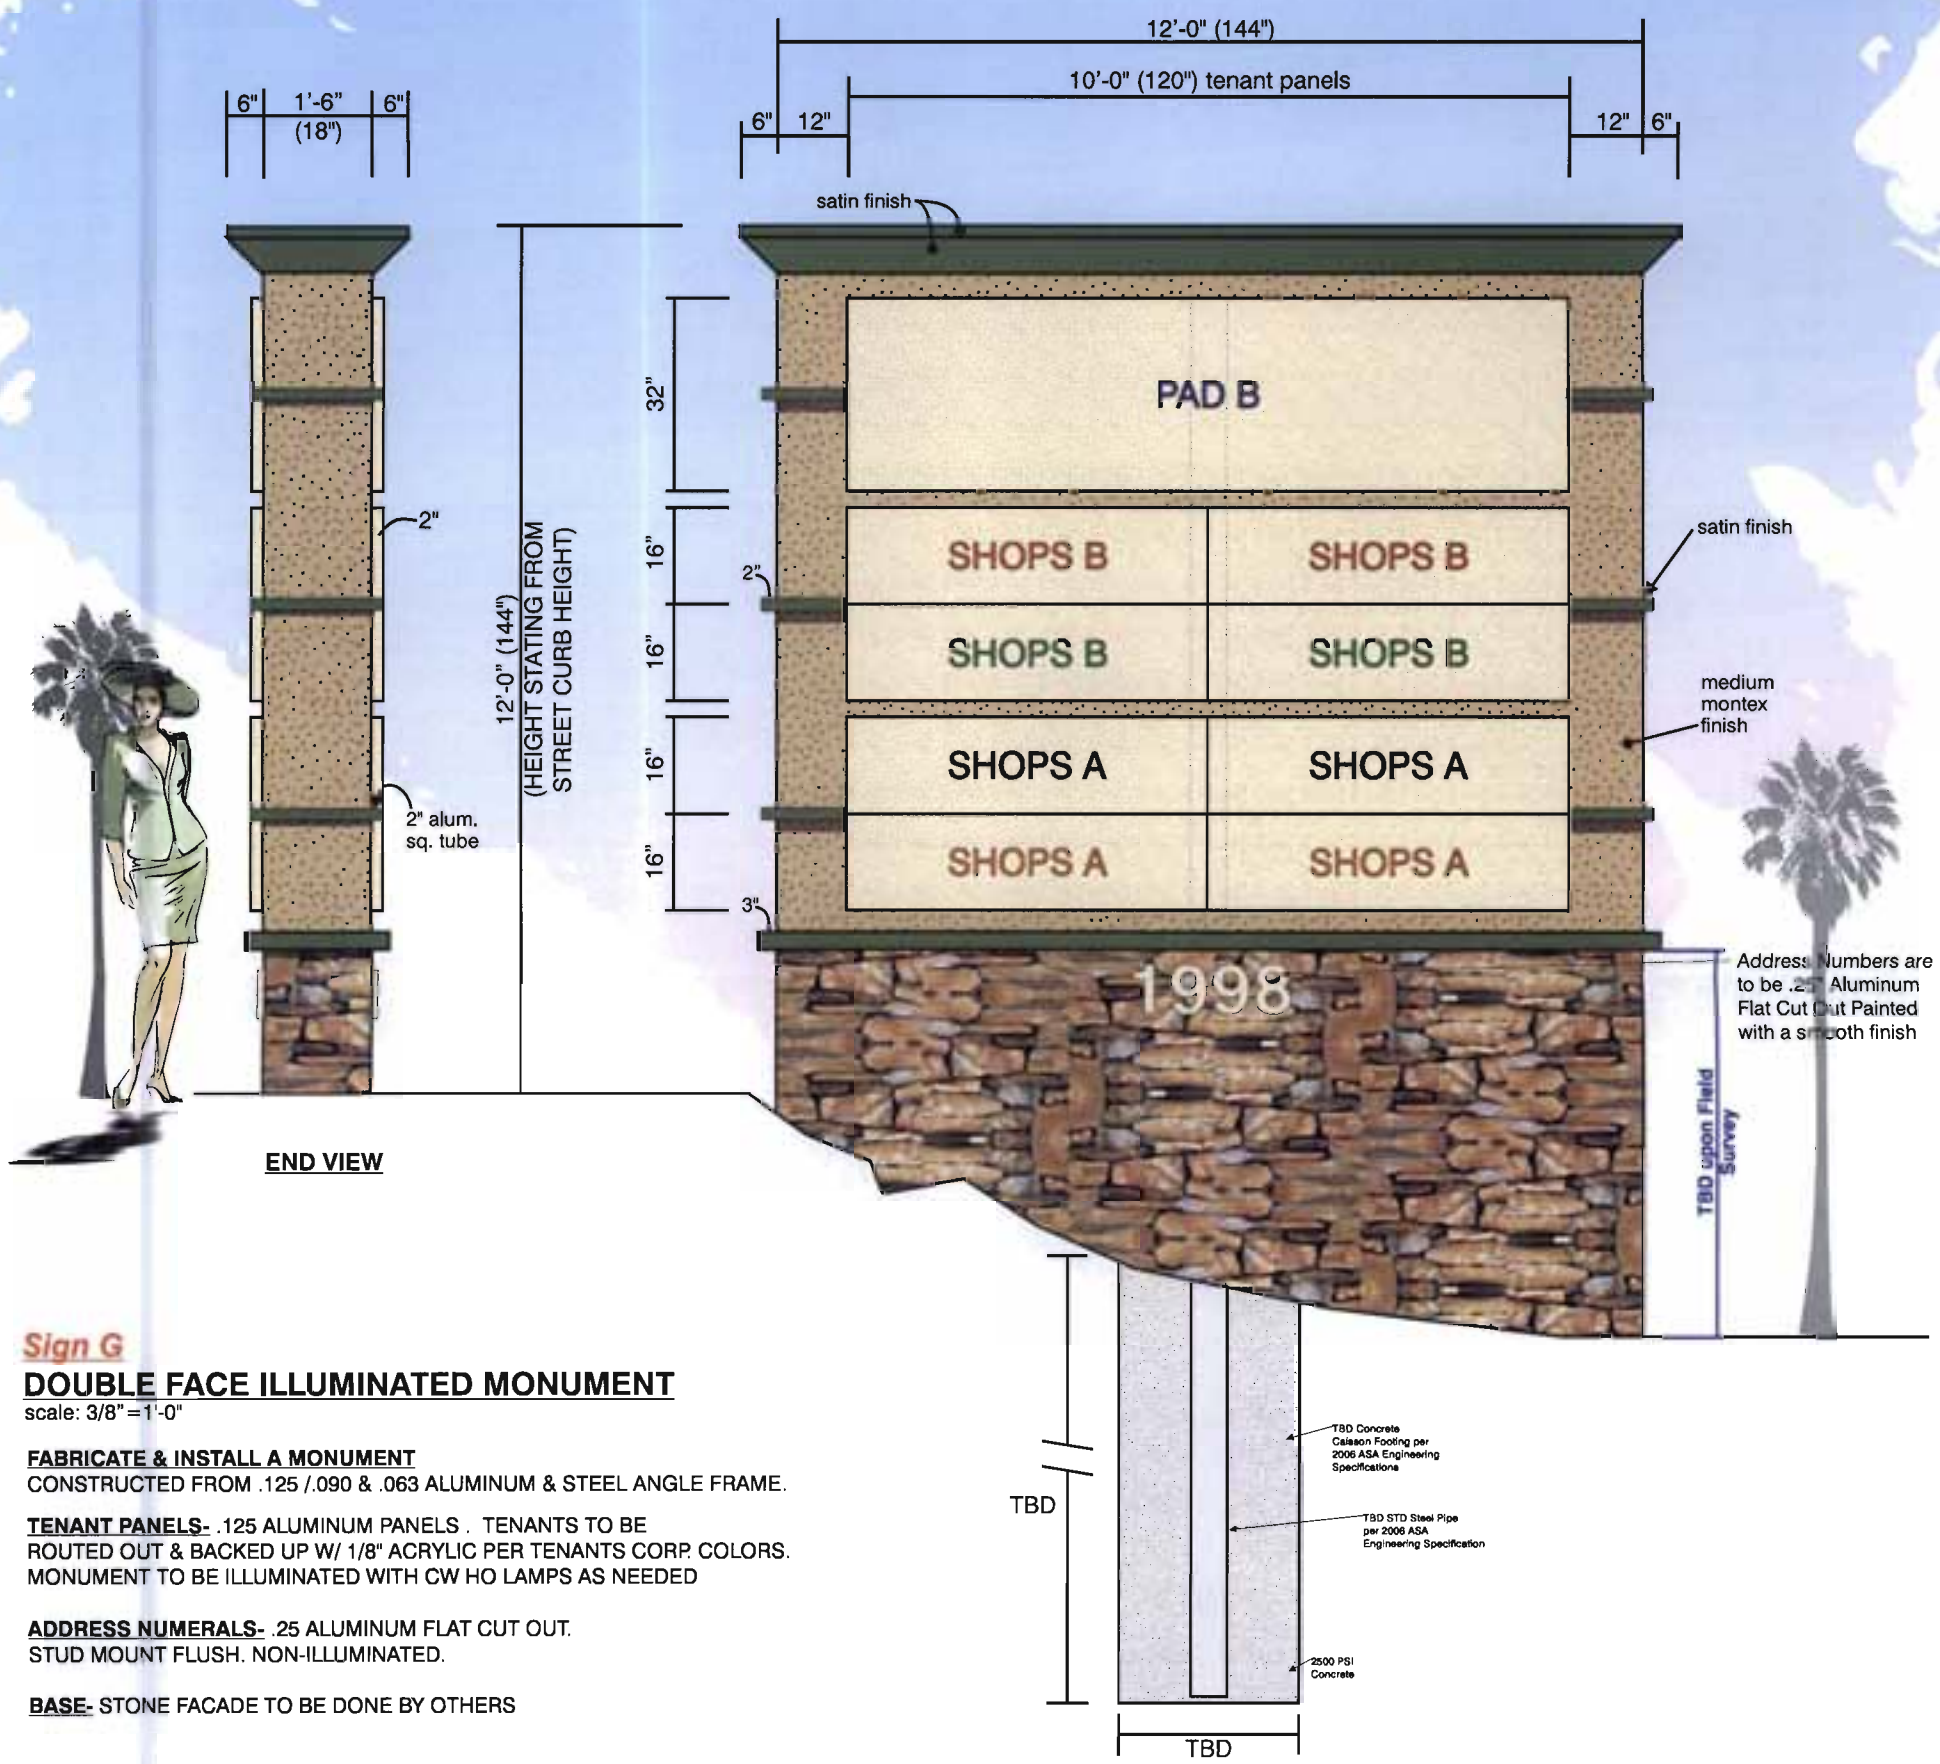

Sign G

DOUBLE FACE ILLUMINATED MONUMENT

scale: 3/8"=1'-0"

FABRICATE & INSTALL A MONUMENT
CONSTRUCTED FROM .125 /.090 & .063 ALUMINUM & STEEL ANGLE FRAME.

TENANT PANELS- .125 ALUMINUM PANELS . TENANTS TO BE ROUTED OUT & BACKED UP W/ 1/8" ACRYLIC PER TENANTS CORP. COLORS. MONUMENT TO BE ILLUMINATED WITH CW HO LAMPS AS NEEDED

ADDRESS NUMERALS- .25 ALUMINUM FLAT CUT OUT. STUD MOUNT FLUSH. NON-ILLUMINATED.

BASE- STONE FACADE TO BE DONE BY OTHERS

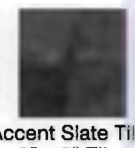
Accent Slate Tiles
8" x 8" Tiles

Painted to match
Washed Suede
#8304M
Spectra Tone
Fine Montex Finish

Painted to match
Ajo Lily
#SP 2500
Dunn Edwards
Fine Montex Finish

Painted to match
Scrubgum Green
Frazee
Smooth Satin Finish

Stone Veneer
Coronado Stone
Sunset Blend

to match
Tucson Clay
8264D

Engineering Specifications
All Signs Fabricated as per
A.S.A. Specifications & 2006 I.B.C.

Electrical Specifications
All Signs Fabricated as per
2005 N.E.C. Specifications

CLIENT: Commons @ Palm Creek	REVISIONS: △	
ADDRESS: NEC Henness Rd & Florence Blvd		
SALESMAN: Charlie Gibson		
DESIGNER: AVMorales II	DESIGN #: A-1177-07 R1	
DATE: 1-14-2008	SCALE: AS NOTED	PAGE: 7 of 9

ADDRESS: 4028 W. WHITTON PHX, AZ. 85019
PHONE: (602)-272-9356
FAX: (602)-272-4608
E-MAIL: www.bootzandduke.com

BOOTZ & DUKE Signs

NOTE: ALL SIGNS MANUFACTURED BY BOOTZ & DUKE SIGNS ARE 120 VOLT. ANY OTHER VOLTAGE REQUIREMENTS MUST BE IN WRITING.

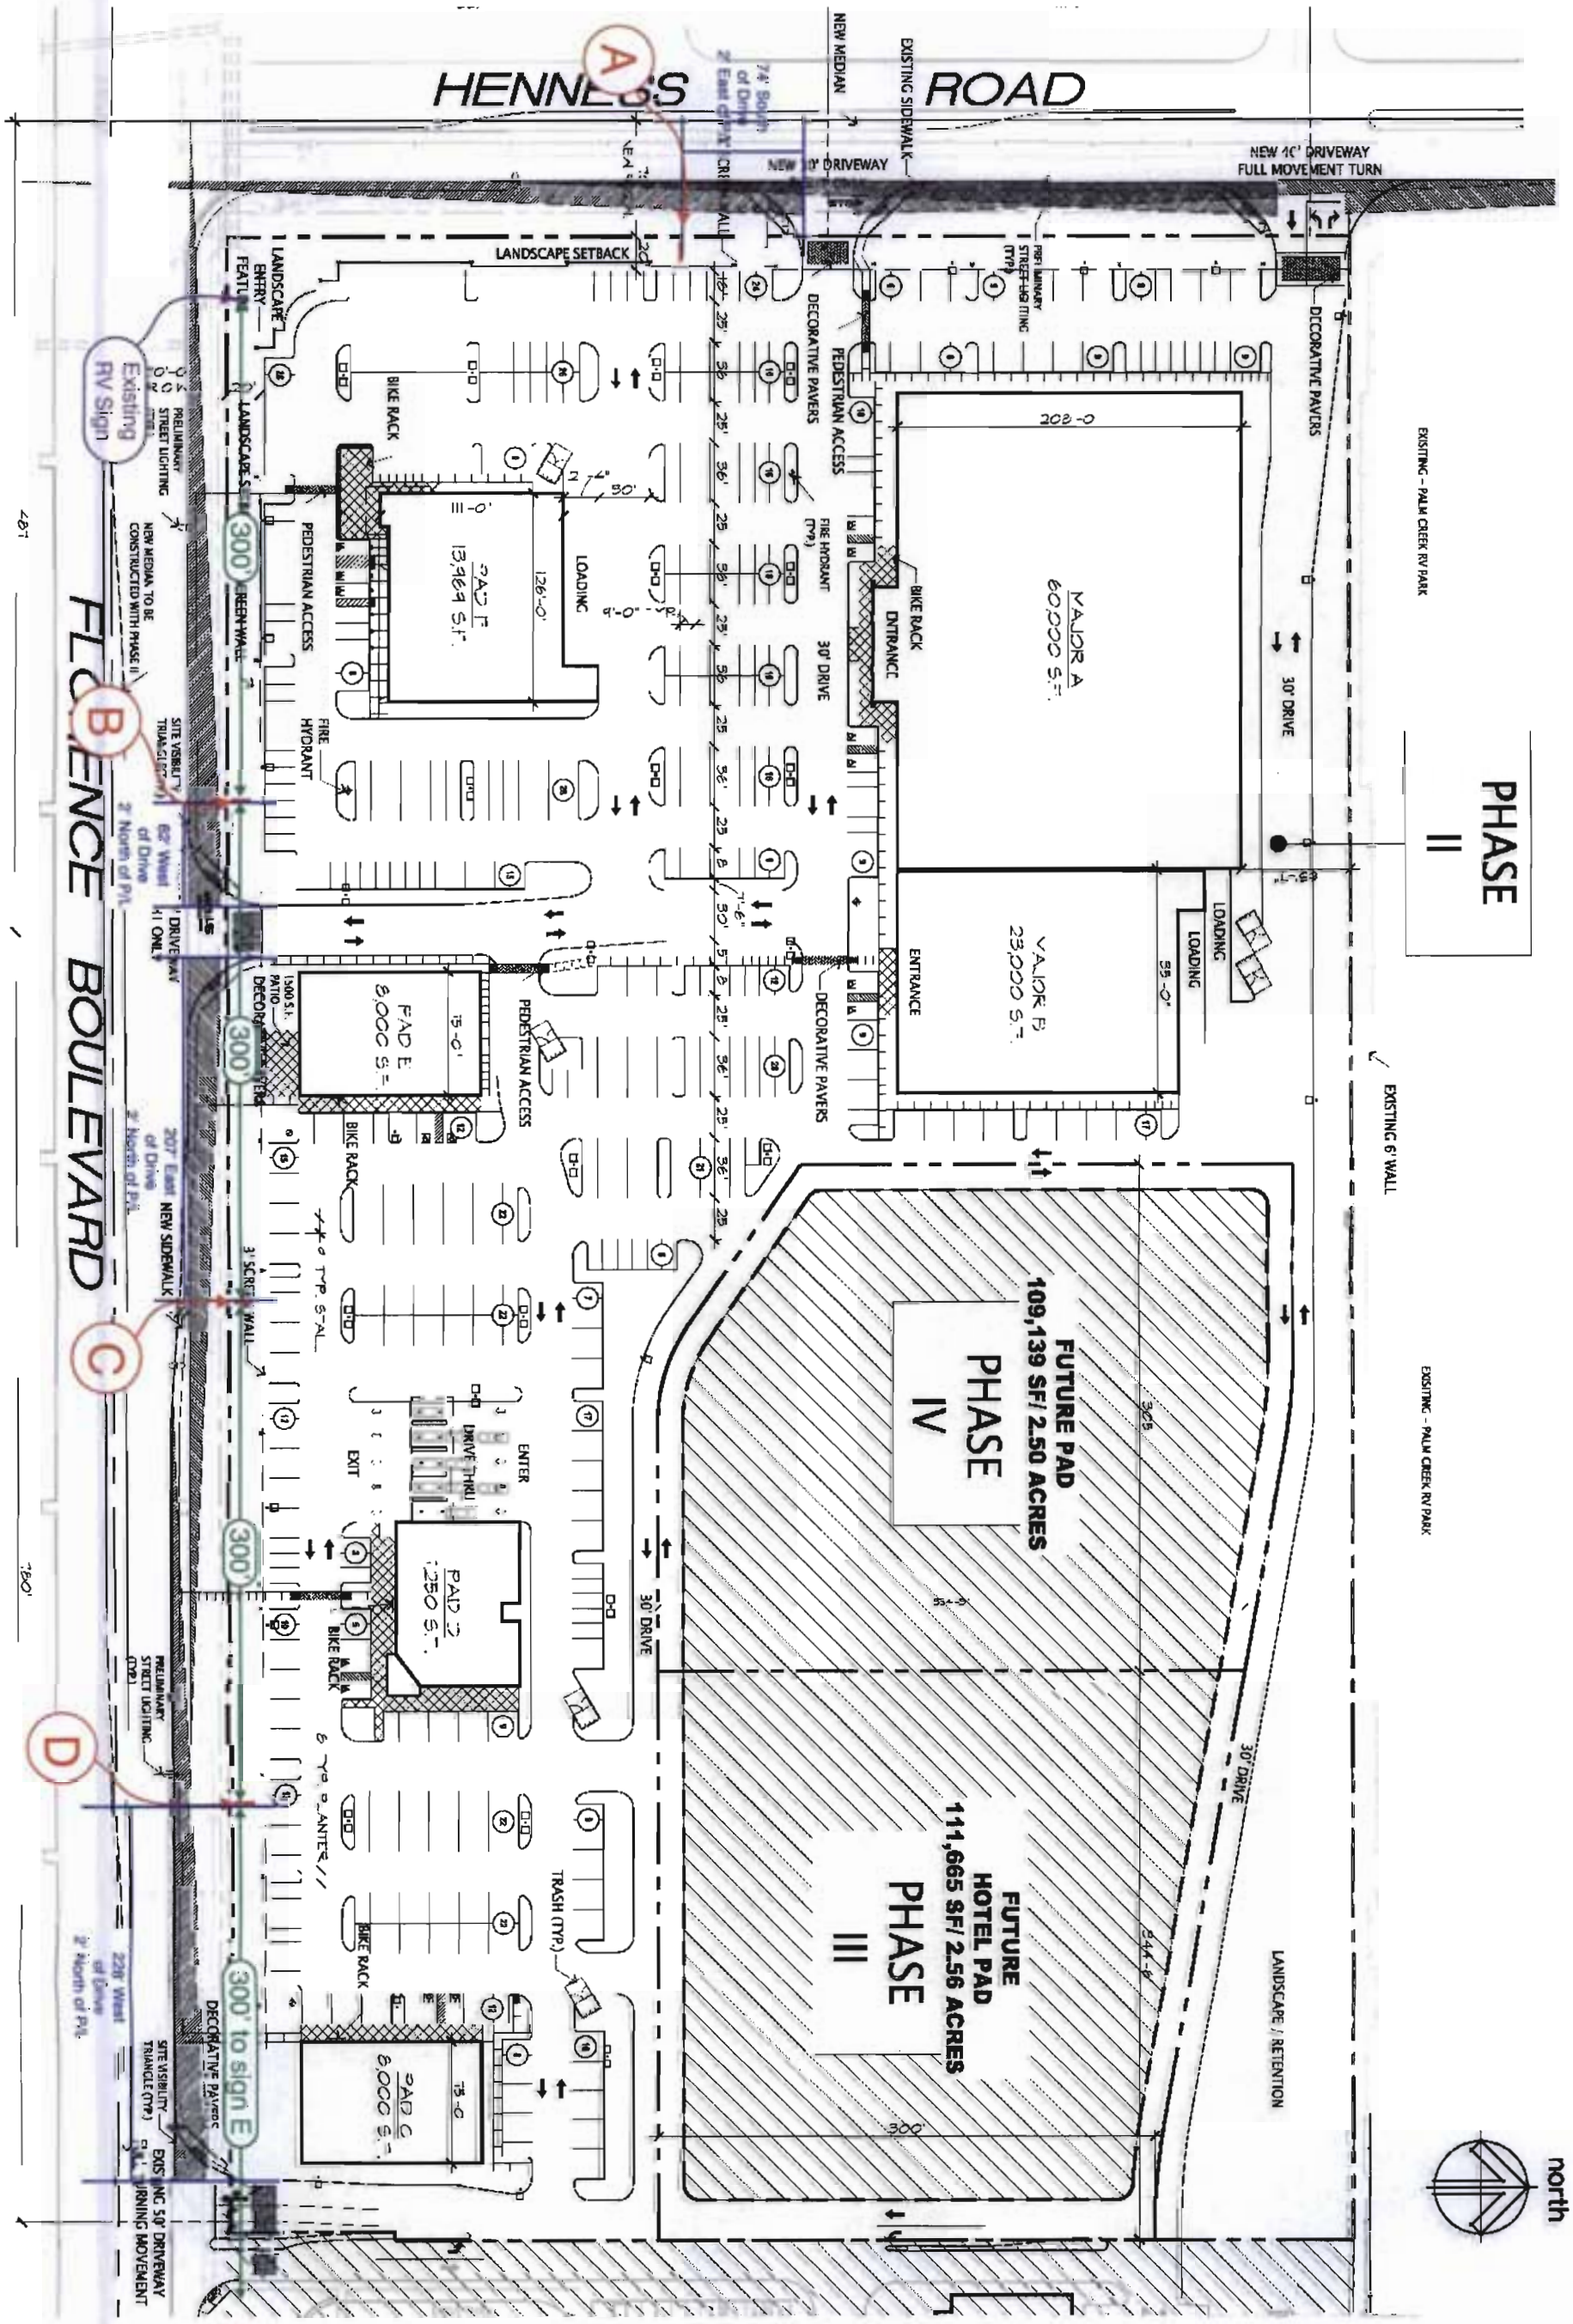

CLIENT: Commons @ Palm Creek		REVISIONS: △	
ADDRESS: NECHenness Rd & Florence Blvd			
SALESMAN: Charle Gibson			
DESIGNER: AVMorales II	DESIGN #: A-1177-07 R1		
DATE: 01-14-2008	SCALE: AS NOTED	PAGE: 8 of 9	

ADDRESS: 4028 W. WHITTON PHX, AZ. 85019
PHONE: (602)-272-9356
FAX: (602)-272-4608
E-MAIL: www.bootzandduke.com

BOOTZ & DUKE Signs

NOTE: ALL SIGNS MANUFACTURED BY BOOTZ & DUKE SIGNS ARE 120 VOLT. ANY OTHER VOLTAGE REQUIREMENTS MUST BE IN WRITING.

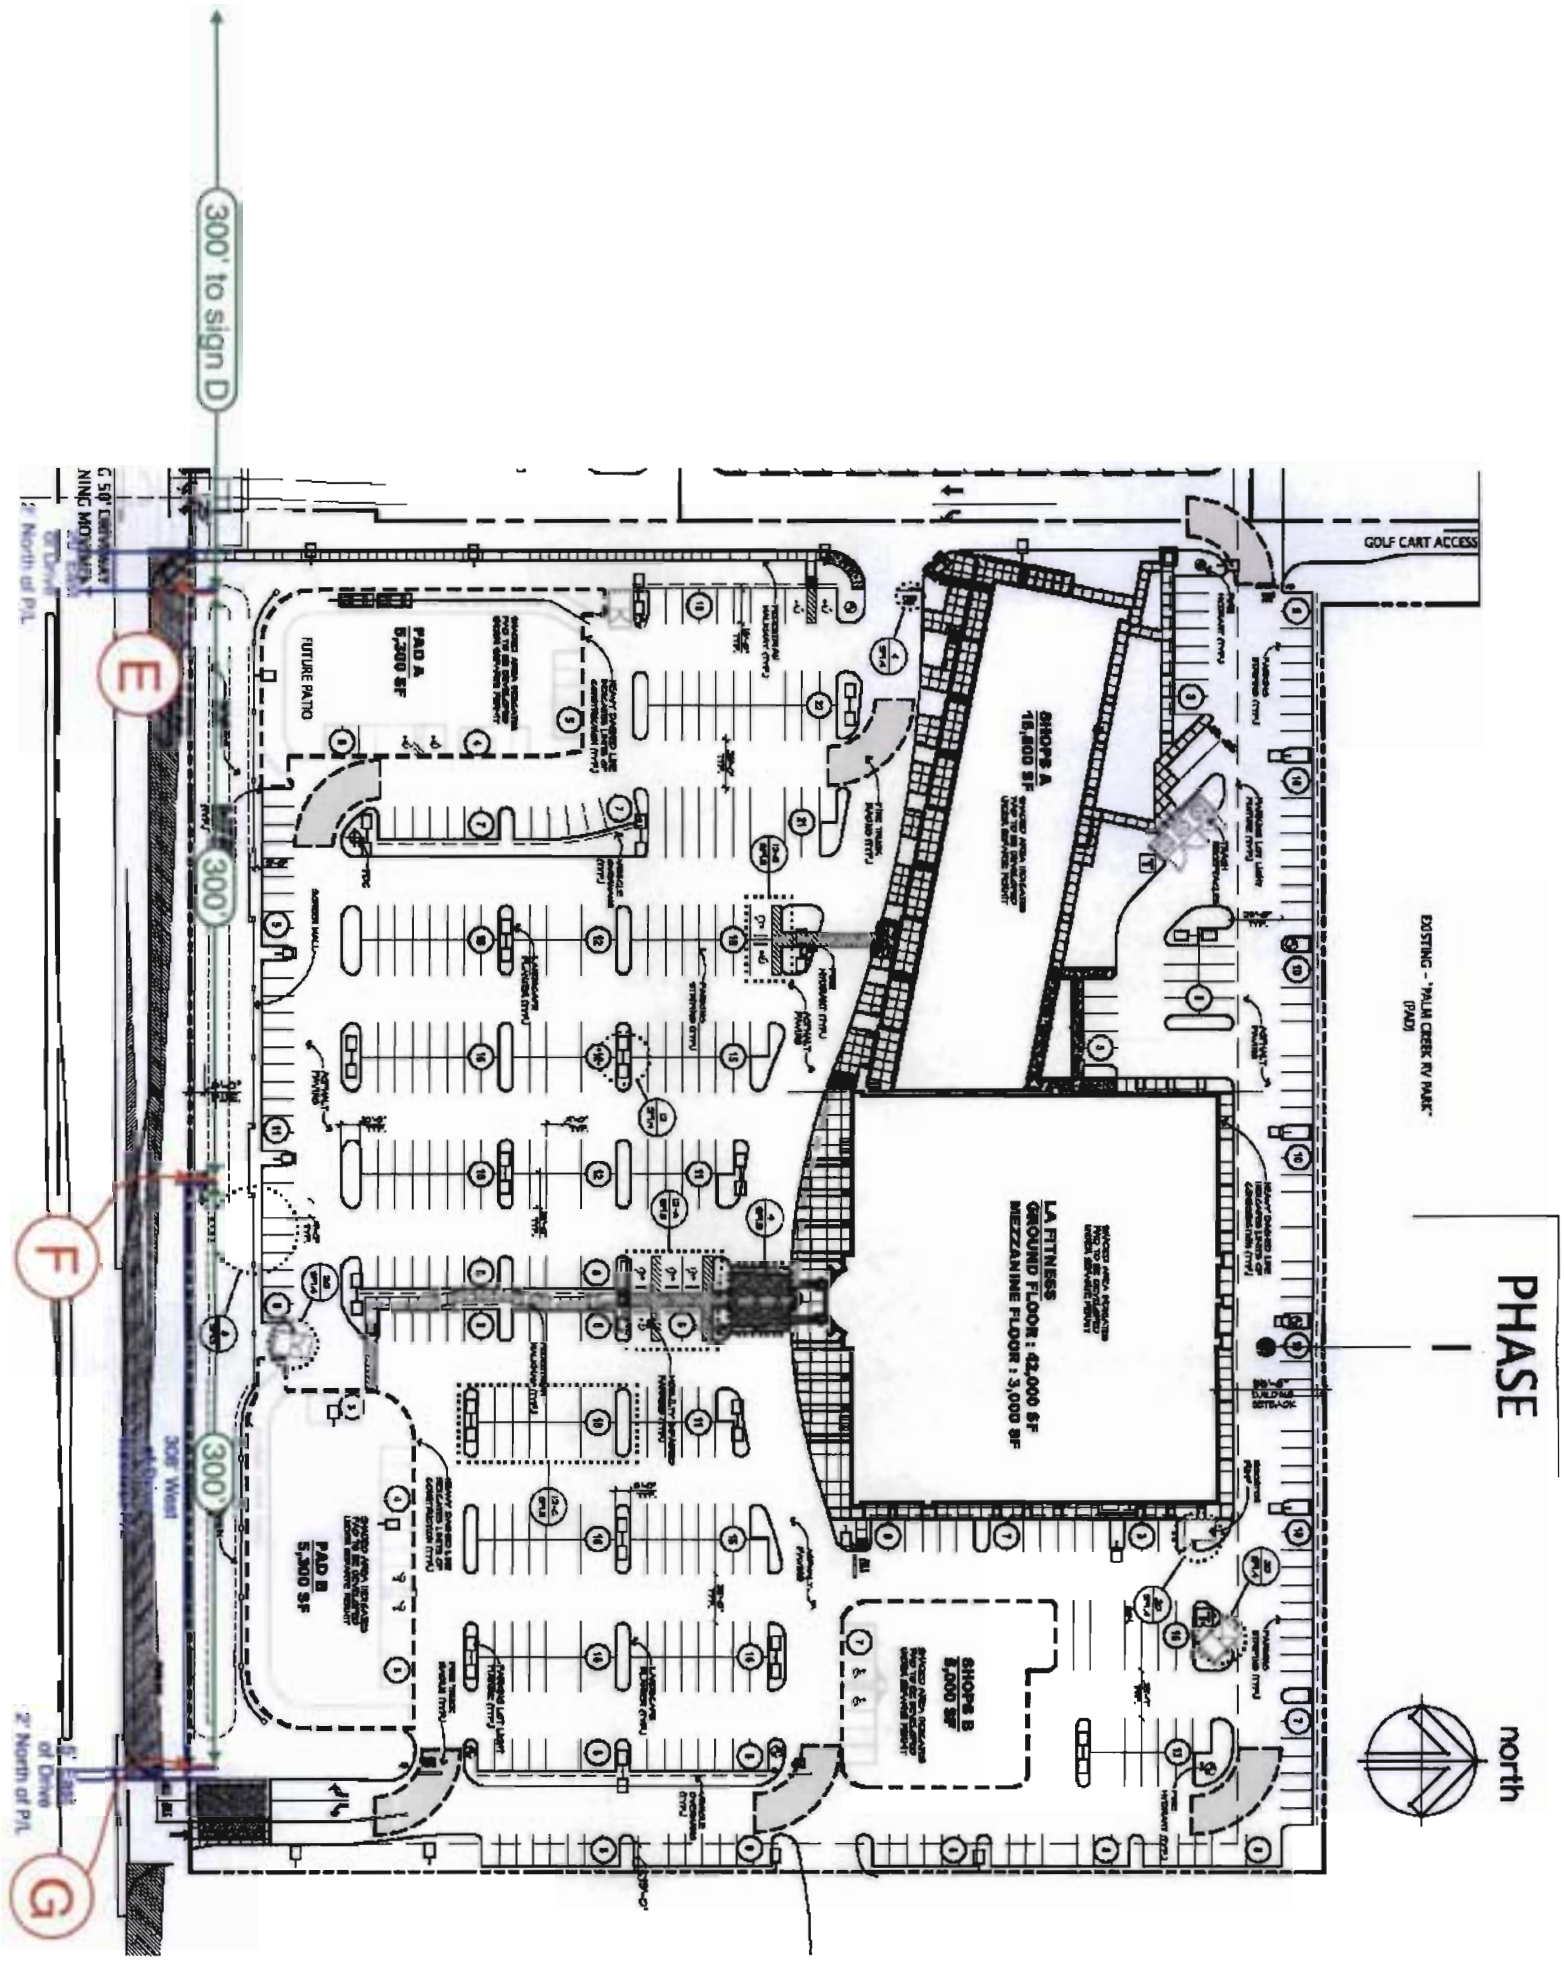

CLIENT: Commons @ Palm Creek	REVISIONS: △	
ADDRESS: NEC Henness Rd & Florence Blvd		
SALESMAN: Charlie Gibson		
DESIGNER: AVMorales II	DESIGN # : A-1177-07 R1	
DATE: 01-14-2008	SCALE: AS NOTED	PAGE: 9 of 9

ADDRESS: 4028 W. WHITTON PHX, AZ. 85019
PHONE: (602)-272-9356
FAX: (602)-272-4608
E-MAIL: www.bootzandduke.com

BOOTZ & DUKE Signs

NOTE: ALL SIGNS MANUFACTURED BY BOOTZ & DUKE SIGNS ARE 120 VOLT. ANY OTHER VOLTAGE REQUIREMENTS MUST BE IN WRITING.