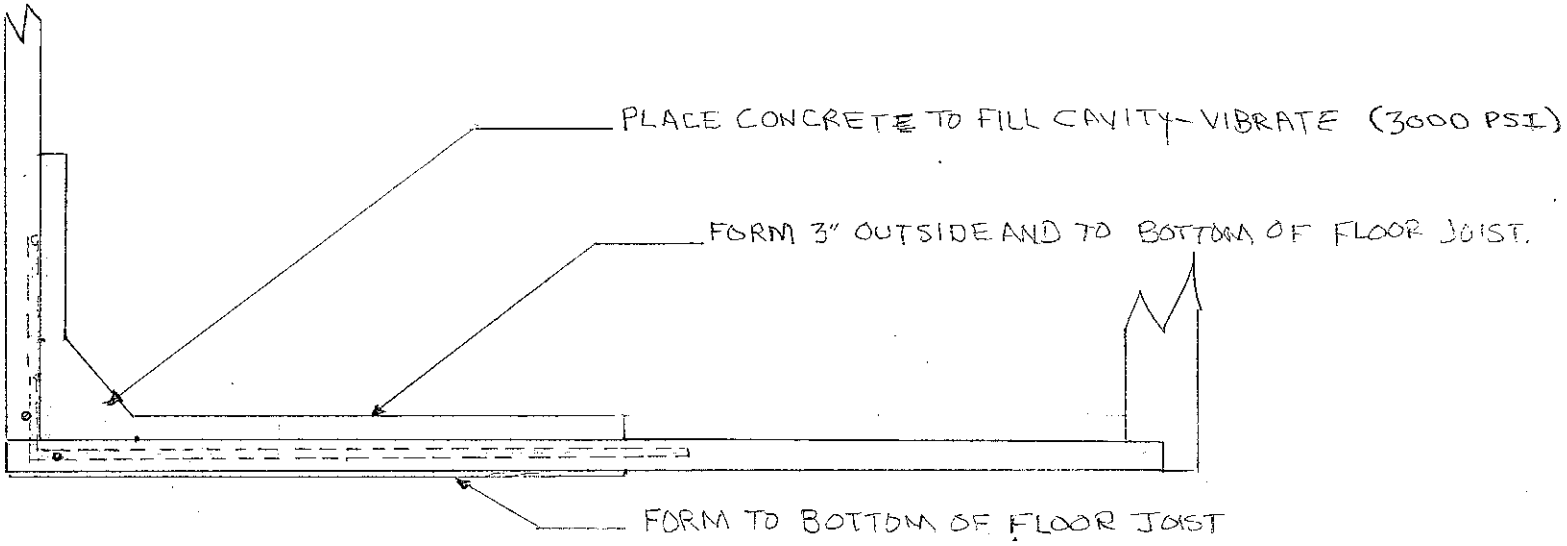
PLACE CONCRETE TO FILL CAVITY - VIBRATE (3000 PSI)
FORM 3" OUTSIDE AND TO BOTTOM OF FLOOR JOIST.
FORM TO BOTTOM OF FLOOR JOIST

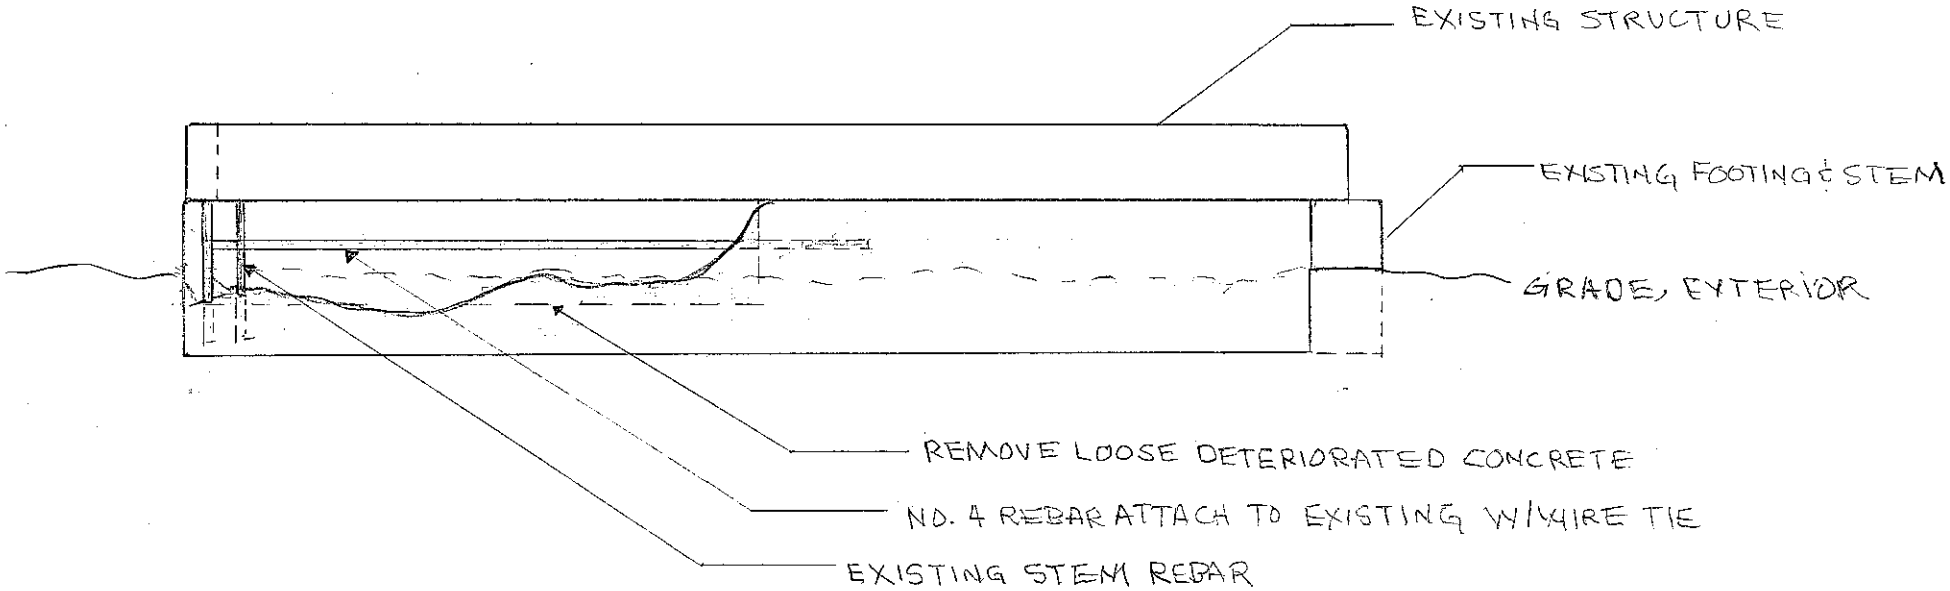
EXISTING STRUCTURE
EXISTING FOOTING & STEM
GRADE, EXTERIOR
REMOVE LOOSE DETERIORATED CONCRETE
NO. 4 REBAR ATTACH TO EXISTING W/WIRE TIE
EXISTING STEM REBAR